The BSC Group

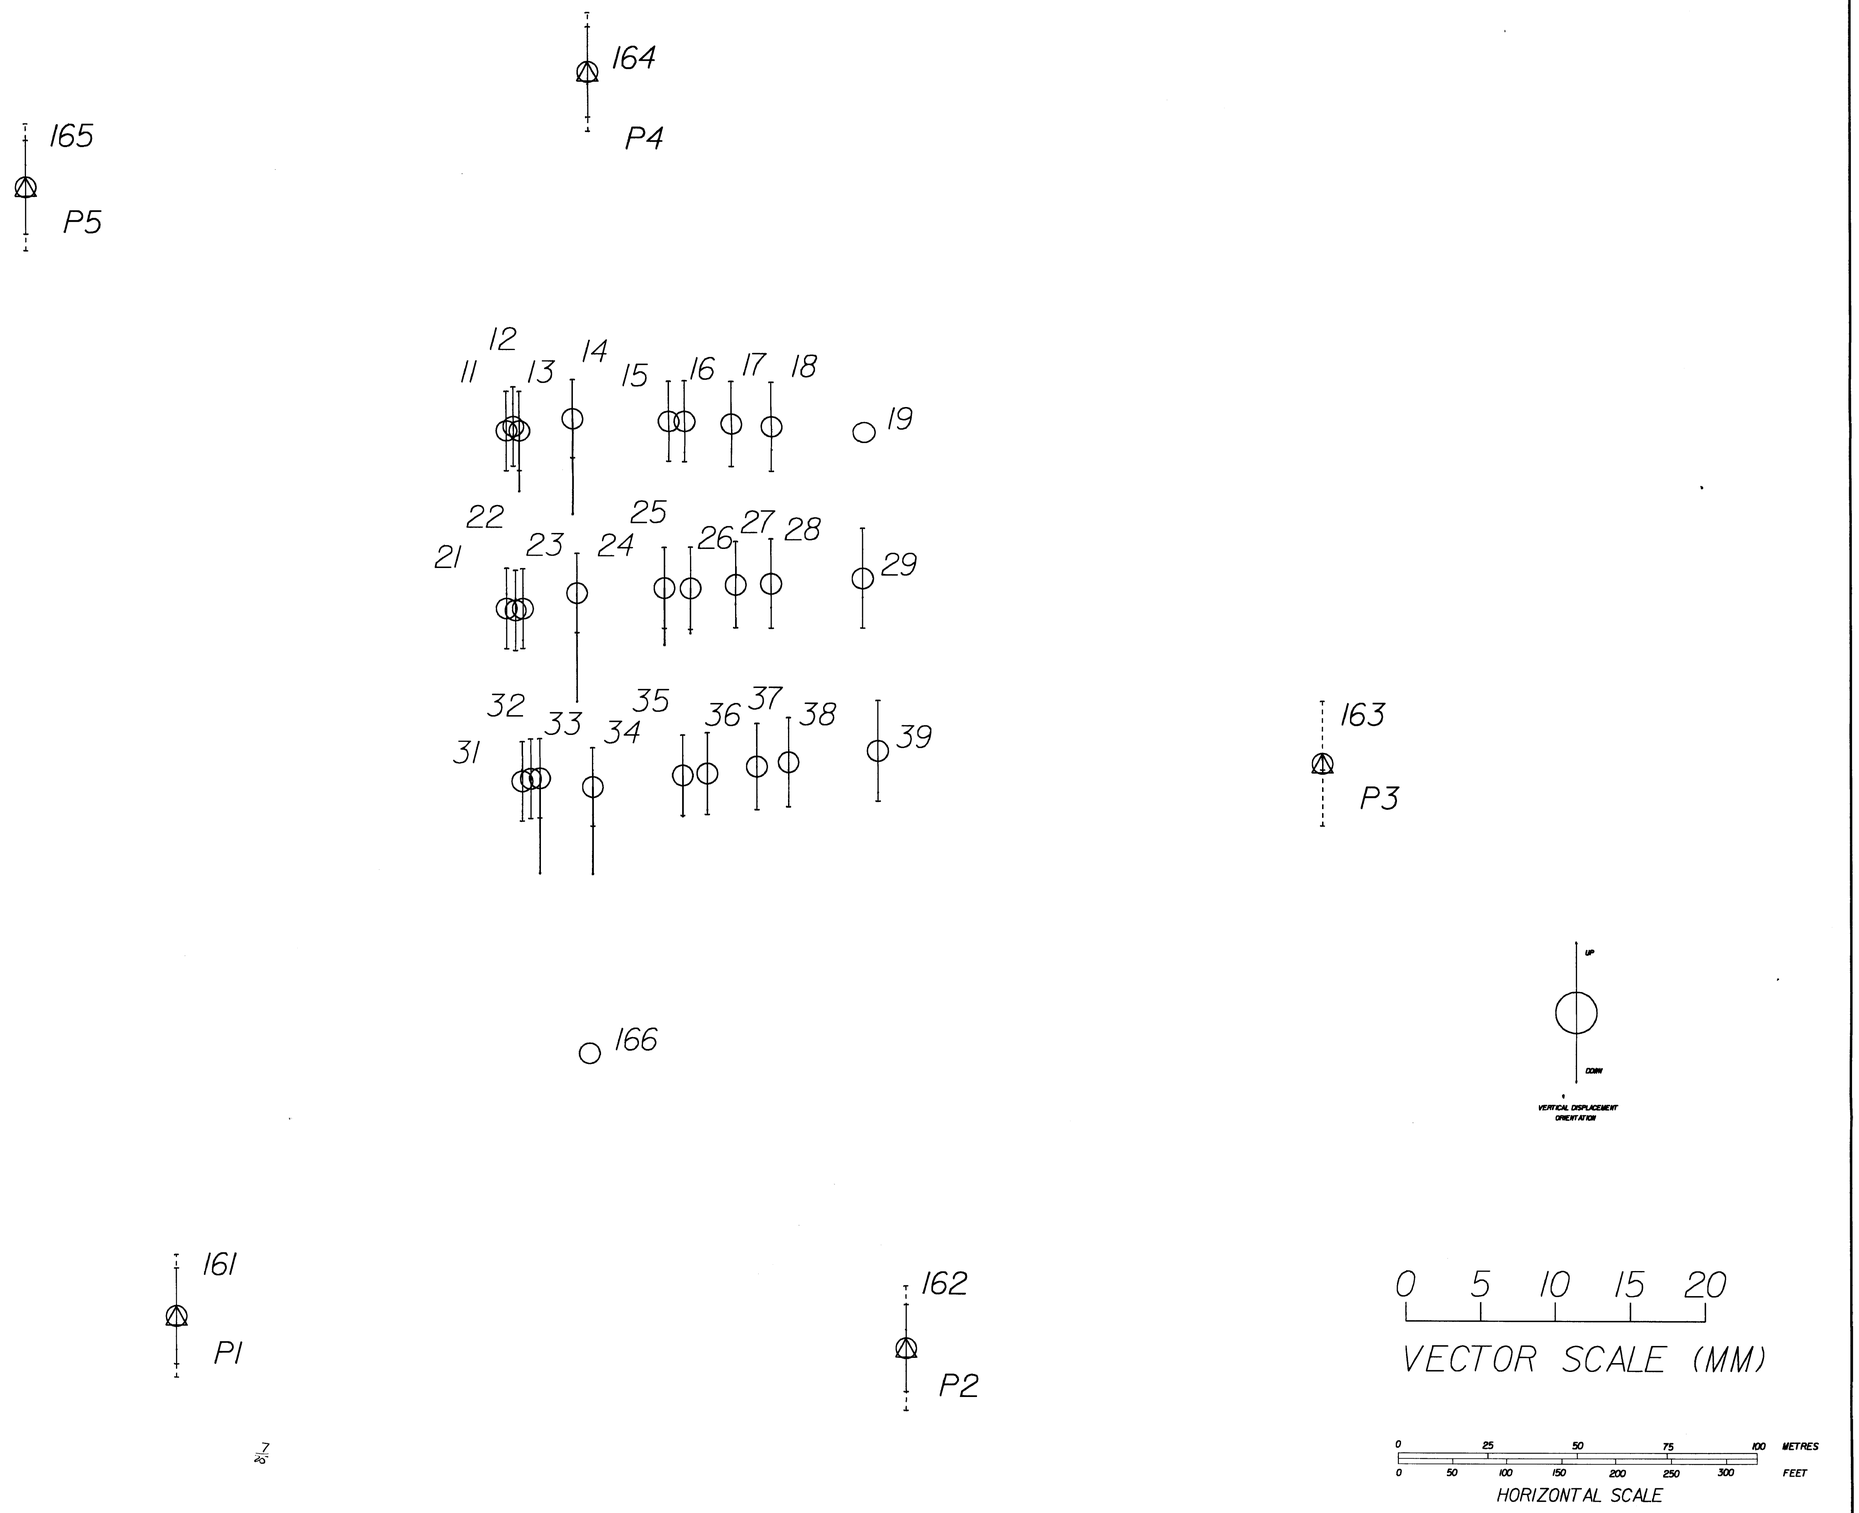

REVISIONS:
NO. DATE

REFERENCES:

PROJECT TITLE:

DEFORMATION ANALYSIS

VERTICAL

AT

BALL MOUNTAIN DAM JAMAICA, VT.

PREPARED FOR:
GEOTECHNICAL ENGINEERS INC.

BSC
The BSC Group

EPOCH ONE

vs.

EPOCH SIX

BOSTON SURVEY CONSULTANTS
425 SUMMER STREET
BOSTON, MASS. 02210
(617) 330-5300

SCALE: AS SHOWN ON PLOT

DATE: OCTOBER 30,1987
COMP./DESIGN: LAD / GNA
CHECK: T. GREENING
DRAWN: LAD / C. DONKIN
FIELD: C. DONKIN, J. LOWELL & G. ALLEN
FILE NO: TT492
DWG. NO: 2833-8
JOB. NO: I-1654.00

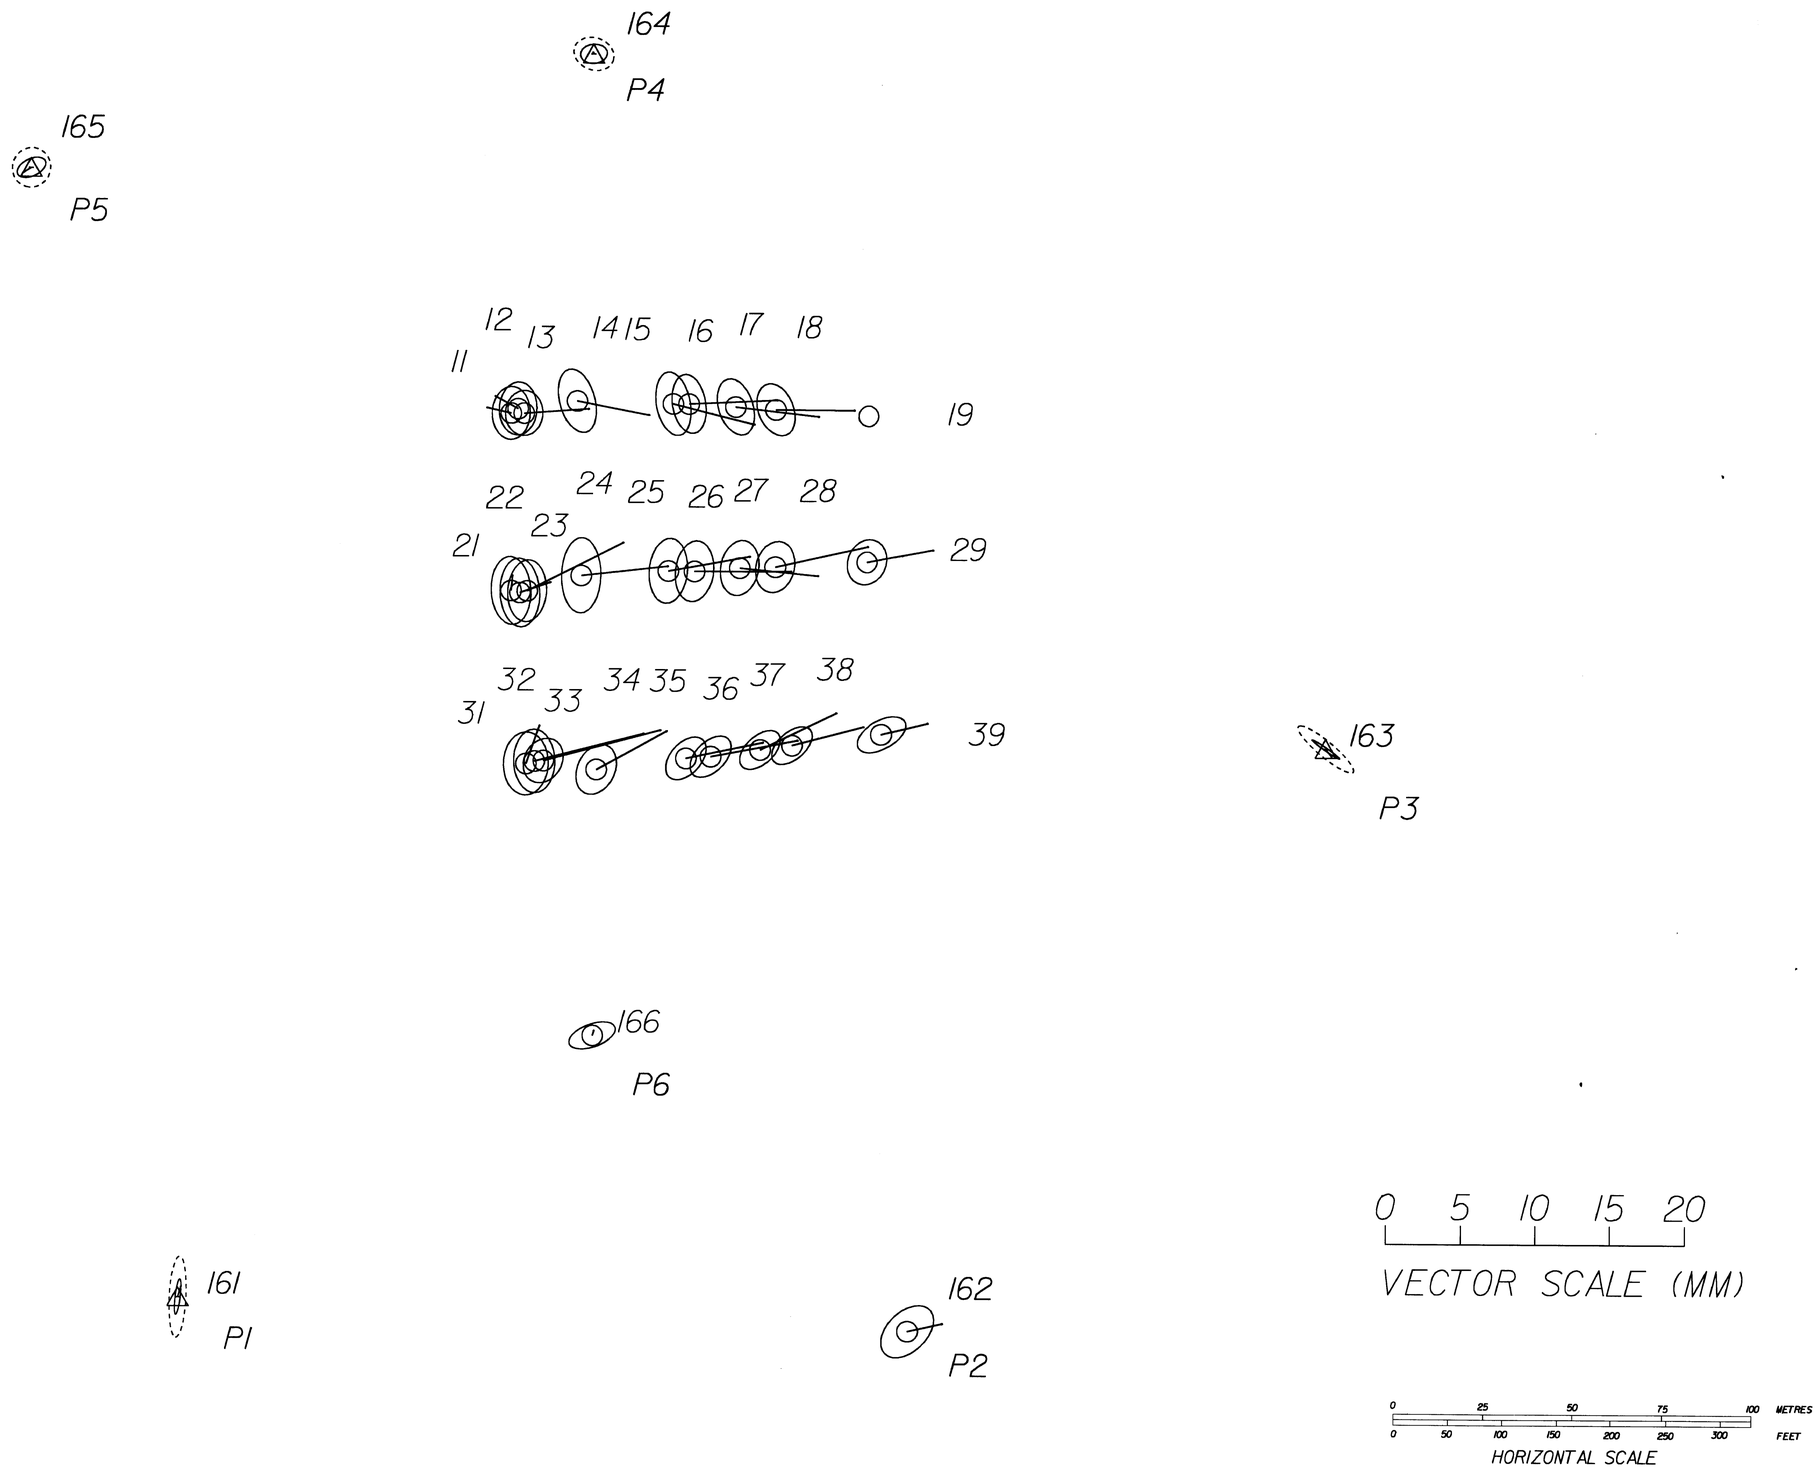

REVISIONS:
NO. DATE

REFERENCES:

PROJECT TITLE:

DEFORMATION
ANALYSIS

HORIZONTAL

AT

BALL MOUNTAIN DAM
JAMAICA, VT.

PREPARED FOR:
GEOTECHNICAL ENGINEERS INC.

BSC
The BSC Group

EPOCH ONE

vs.

EPOCH SIX

BOSTON SURVEY CONSULTANTS
425 SUMMER STREET
BOSTON, MASS. 02210
(617) 330-5300

SCALE: AS SHOWN ON PLOT

DATE: OCTOBER 30,1987
COMP./DESIGN: LAD / GNA
CHECK: T. GREENING
DRAWN: LAD / C. DONKIN
FIELD: C. DONKIN,J. LOWELL&G. ALLEN
FILE NO:TT492
DWG. NO:2833-7
JOB. NO: I-1654.00

SHEET 2 OF 9

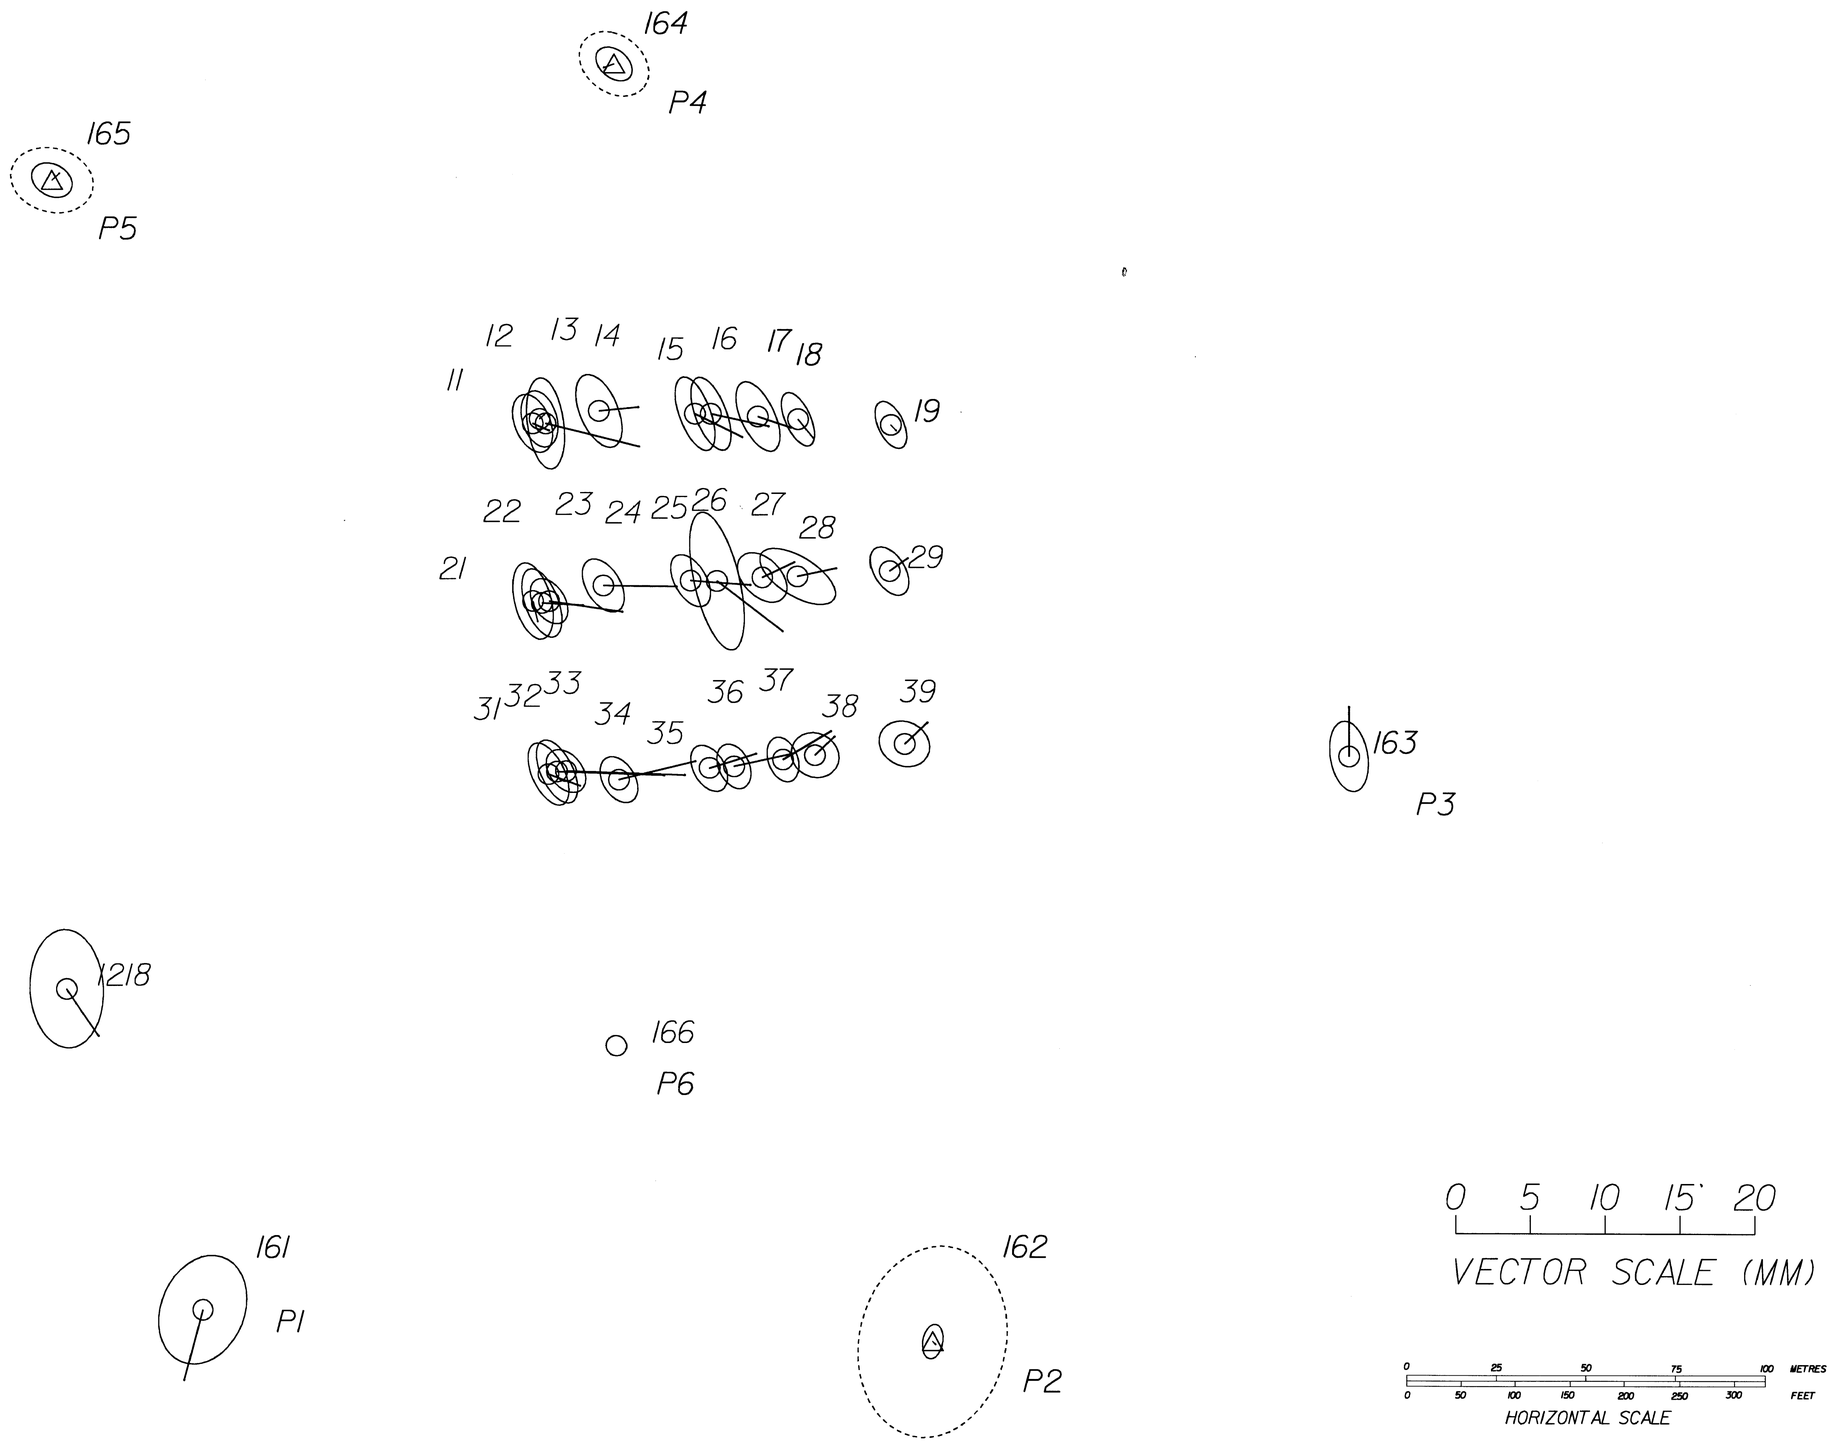

REVISIONS:
NO. DATE

REFERENCES:

PROJECT TITLE:

DEFORMATION
ANALYSIS

HORIZONTAL

AT

BALL MOUNTAIN DAM
JAMAICA, VT.

PREPARED FOR:
GEOTECHNICAL ENGINEERS INC.

BSC
The BSC Group

EPOCH THREE

vs.

EPOCH FOUR

BOSTON SURVEY CONSULTANTS
425 SUMMER STREET
BOSTON, MASS. 02210
(617) 330-5300

SCALE: AS SHOWN ON PLOT

DATE: MAY 27, 1987	
COMP./DESIGN: LAD / GNA	
CHECK: T. GREENING	
DRAWN: LAD / C. DONKIN	
FIELD :J. LOWELL,C. DONKIN&M. ROHDE	
FILE NO:TT492	
DWG. NO:2833-9	SHEET 4 OF 9
JOB. NO: 1-1654.00	

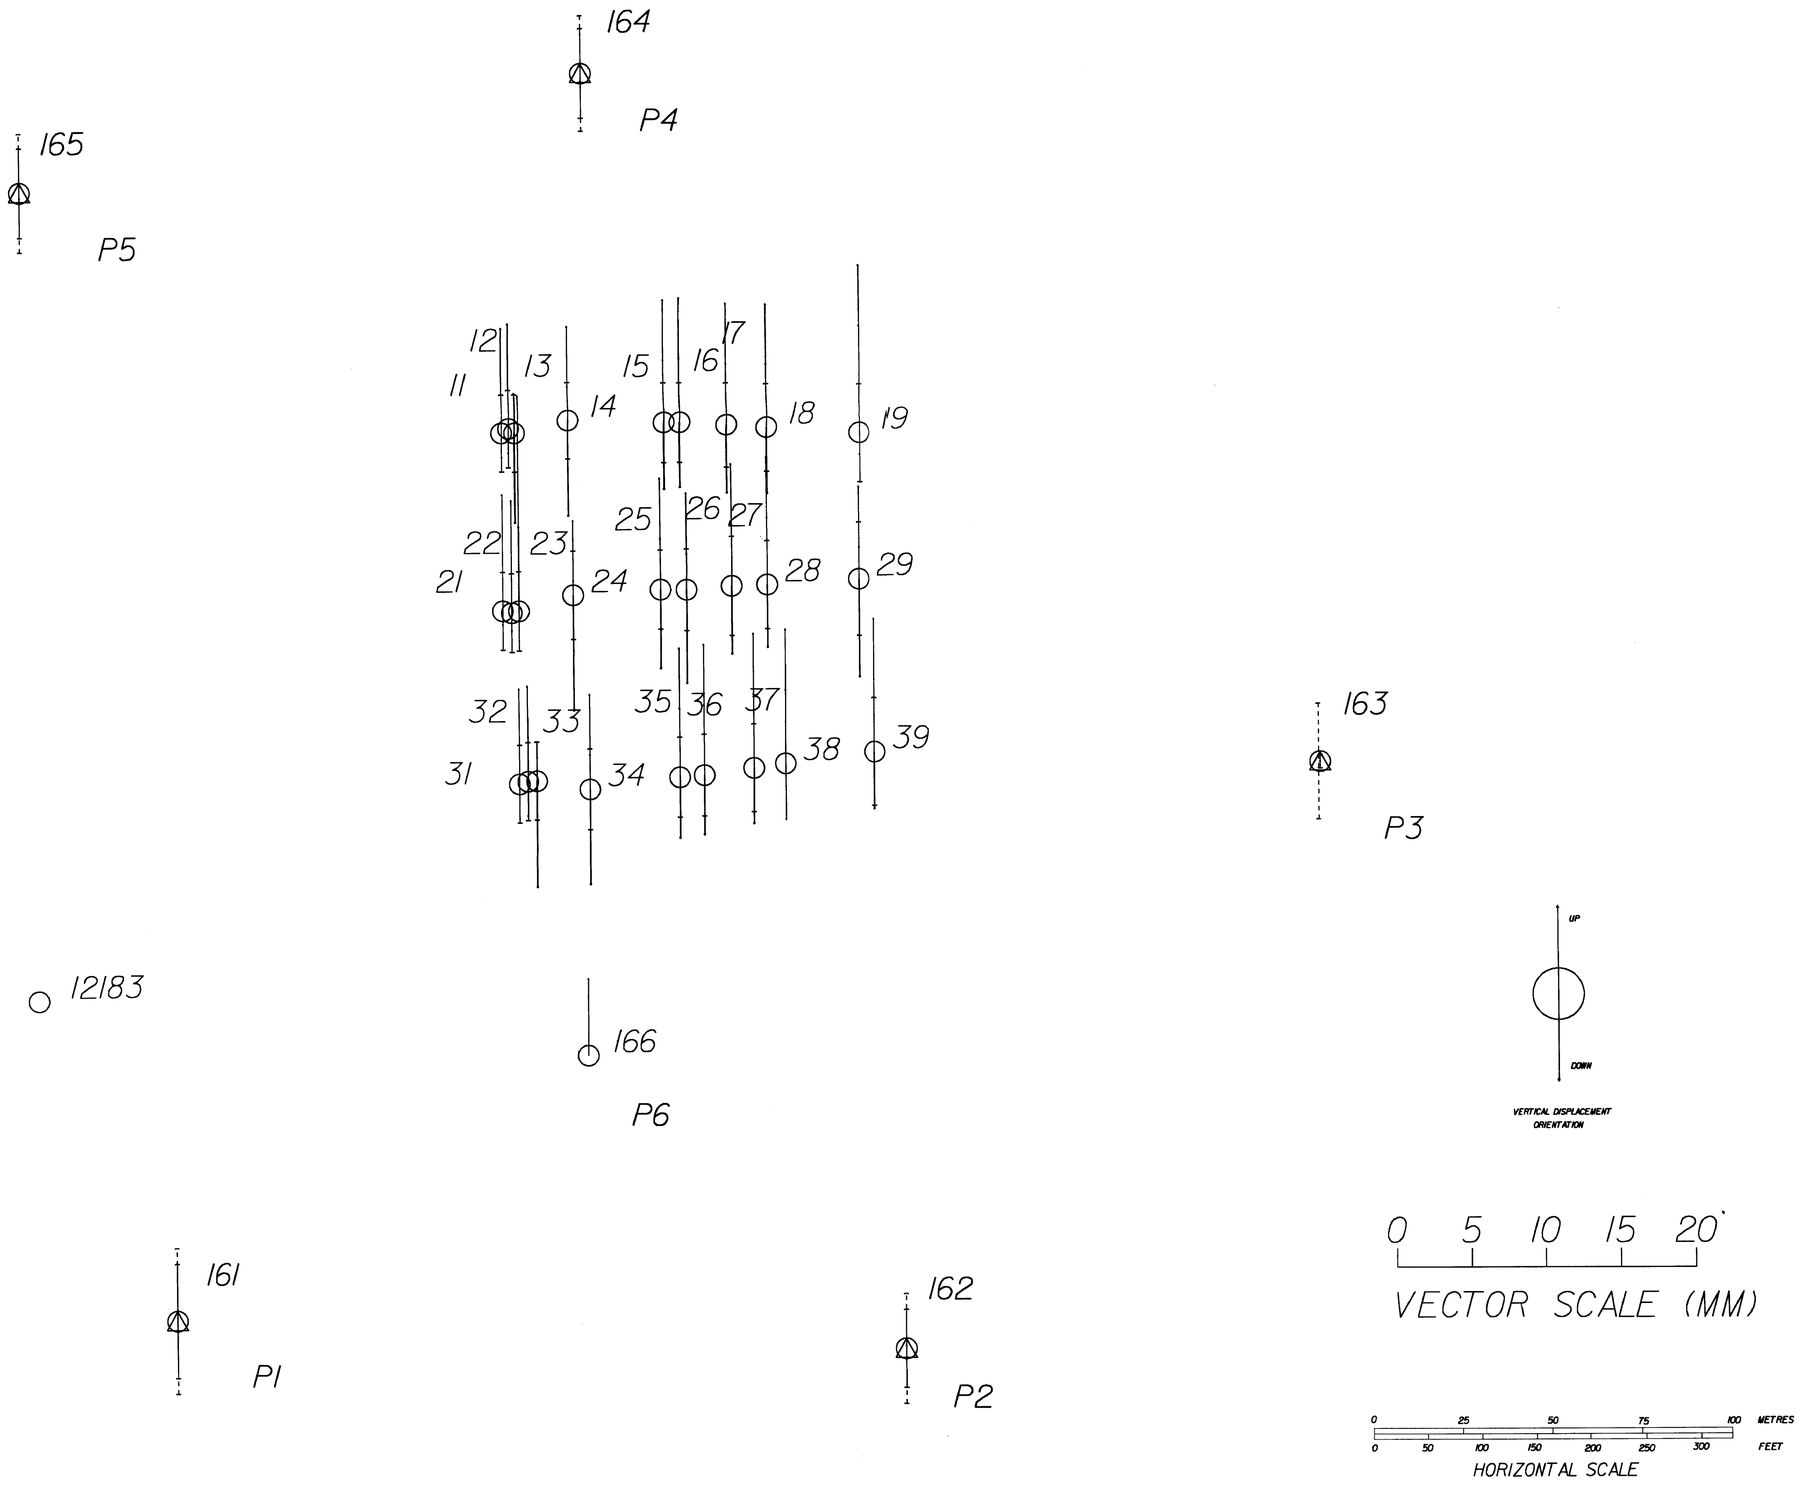

REVISIONS:
NO. DATE

REFERENCES:

PROJECT TITLE:

DEFORMATION
ANALYSIS

VERTICAL

AT

BALL MOUNTAIN DAM
JAMAICA, VT.

PREPARED FOR:
GEOTECHNICAL ENGINEERS INC.

BSC
The BSC Group

EPOCH THREE

vs.

EPOCH FOUR

BOSTON SURVEY CONSULTANTS
425 SUMMER STREET
BOSTON, MASS. 02210
(617) 330-5300

SCALE: AS SHOWN ON PLOT
0 METERS
0 FEET

DATE: MAY 27, 1987
COMP./DESIGN: LAD / GNA
CHECK: T. GREENING
DRAWN: LAD / C. DONKIN
FIELD: C. DONKIN, J. LOWELL, M. ROHDE
FILE NO: TT492
DWG. NO: 2833-10
JOB. NO: 1-1654.00

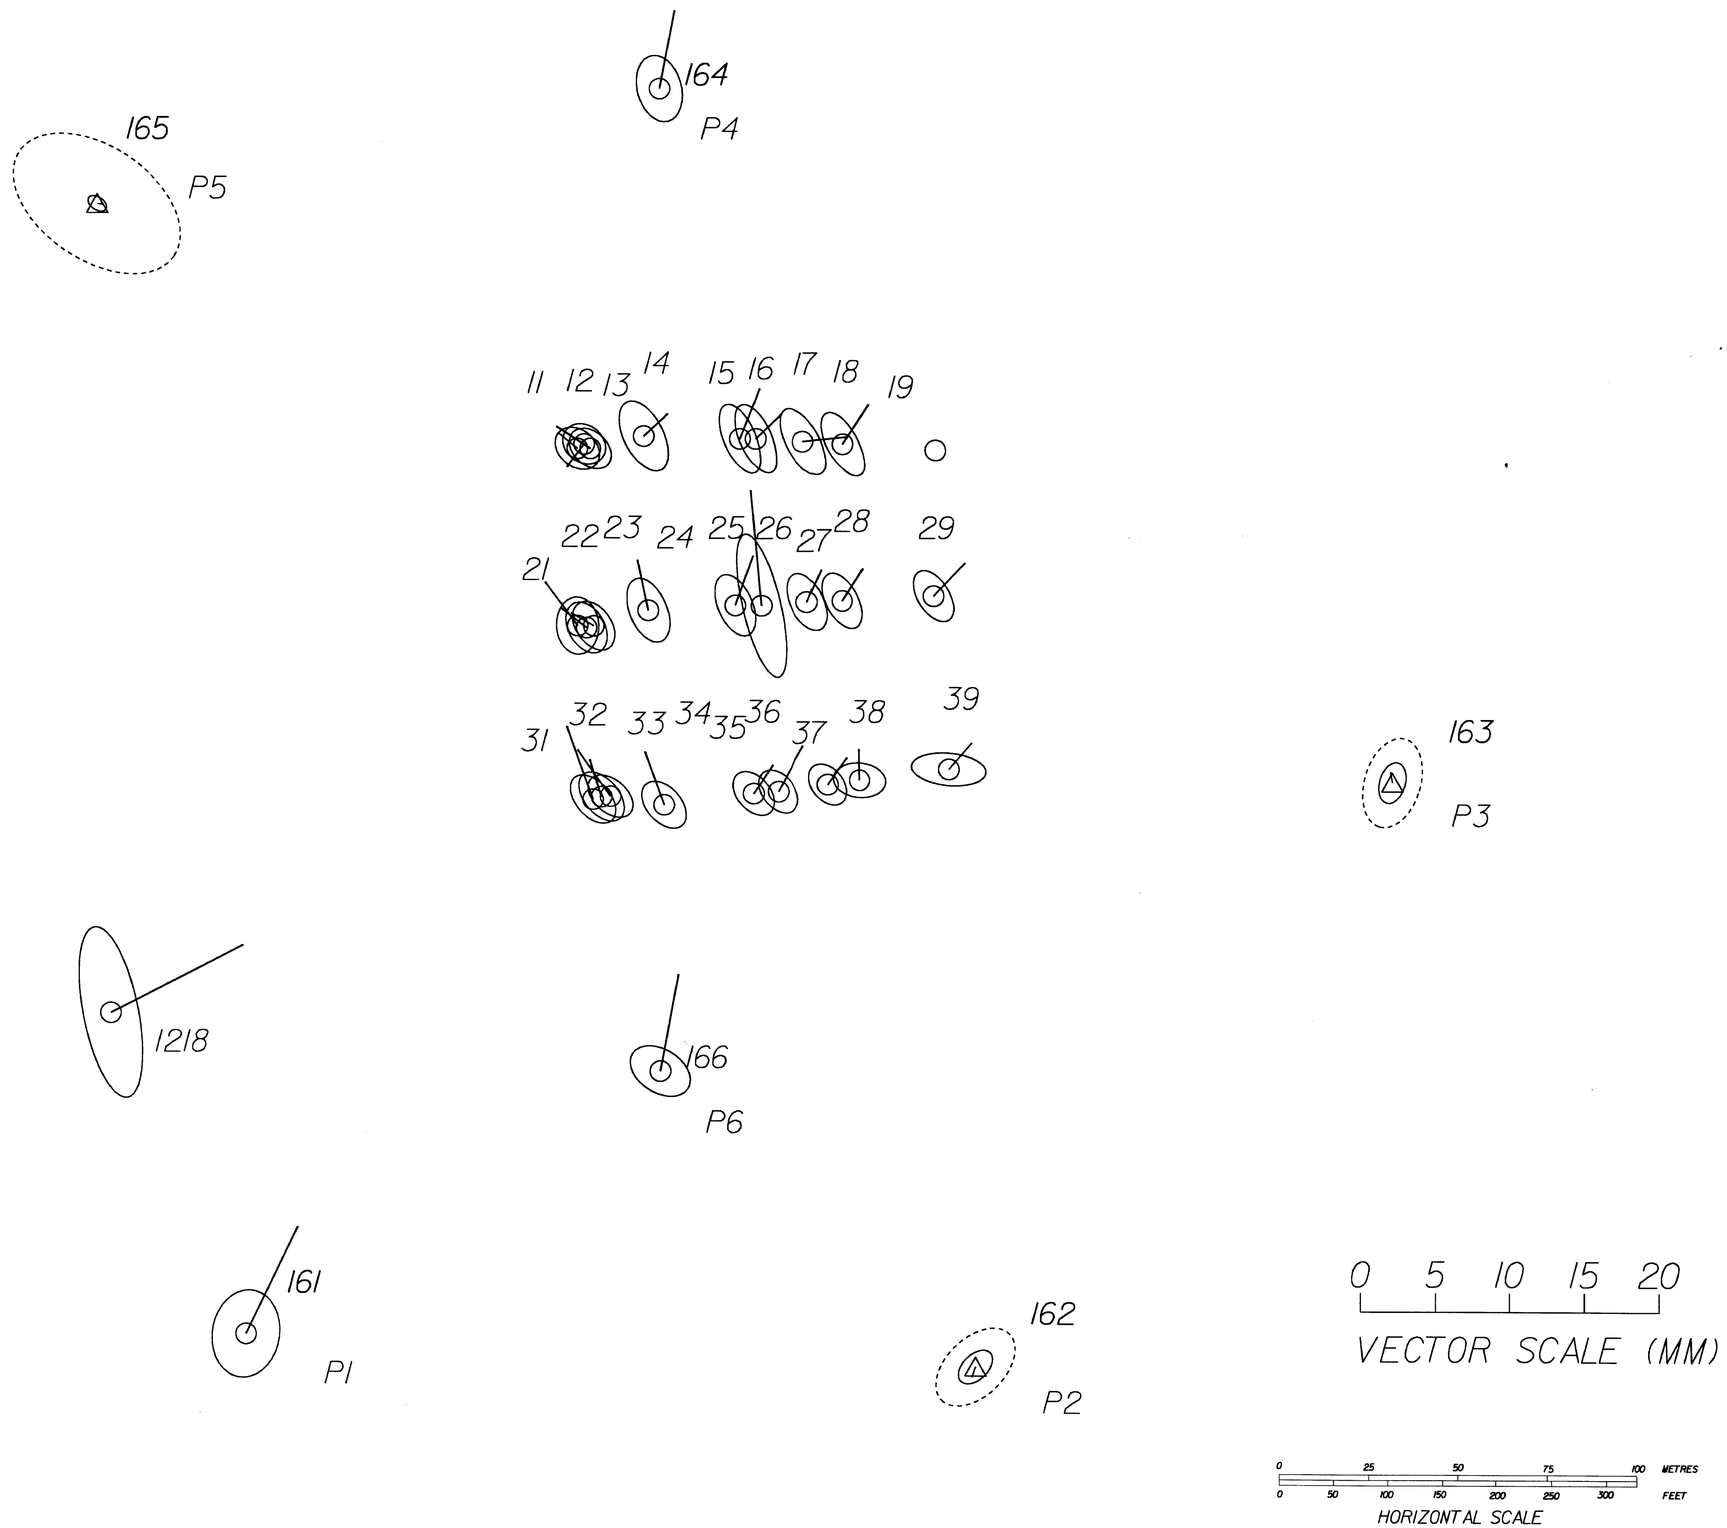

REVISIONS:
NO. DATE

REFERENCES:

PROJECT TITLE:

DEFORMATION
ANALYSIS

HORIZONTAL

AT

BALL MOUNTAIN DAM
JAMAICA, VT.

PREPARED FOR:
GEOTECHNICAL ENGINEERS INC.

BSC
The BSC Group

EPOCH FOUR

vs.

EPOCH FIVE

BOSTON SURVEY CONSULTANTS
425 SUMMER STREET
BOSTON, MASS. 02210
(617) 330-5300

SCALE: AS SHOWN ON PLOT
METERS
FEET

DATE: JULY 1987
COMP./DESIGN: LAD / GNA
CHECK: T. GREENING
DRAWN: LAD / C. DONKIN
FIELD: M.ROHDE/G.ALLEN/C.DONKIN
FILE NO:TT492
DWG. NO:2833-11
JOB. NO: I-1654.00

SHEET 6 OF 9

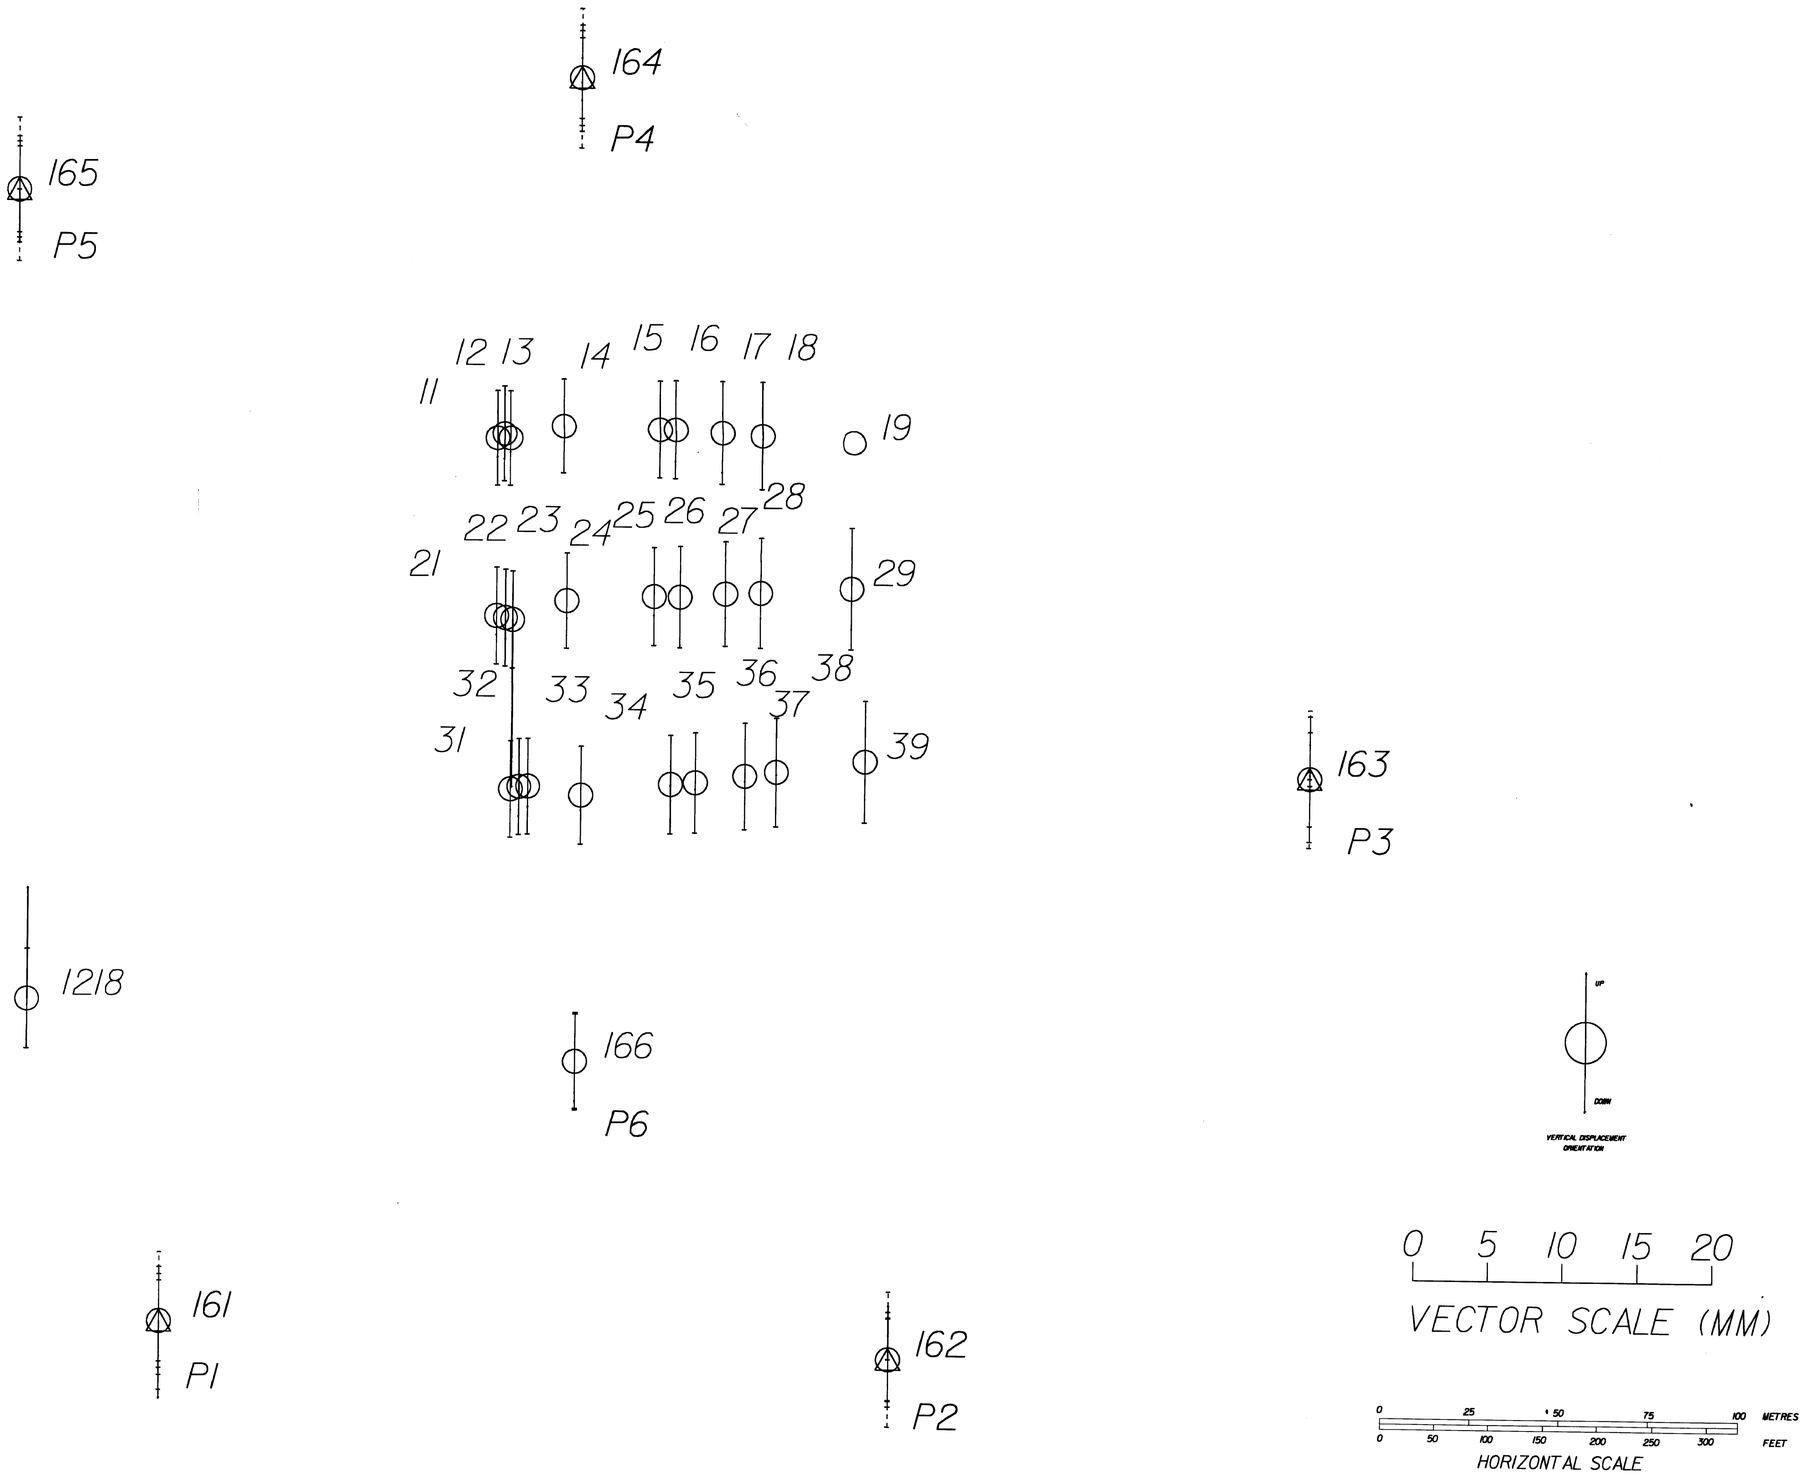

REVISIONS:
NO. DATE

REFERENCES:

PROJECT TITLE:

DEFORMATION ANALYSIS

VERTICAL

AT

BALL MOUNTAIN DAM JAMAICA, VT.

PREPARED FOR:
GEOTECHNICAL ENGINEERS INC.

BSC
The BSC Group

EPOCH FOUR

vs.

EPOCH FIVE

BOSTON SURVEY CONSULTANTS
425 SUMMER STREET
BOSTON, MASS. 02210
(617) 330-5300

SCALE: AS SHOWN ON PLOT
0 METERS
0 FEET

DATE: JULY 30,1987
COMP./DESIGN: LAD / GNA
CHECK: T. GREENING
DRAWN: LAD / C. DONKIN
FIELD: M. ROHDE/G.ALLEN/C.DONKIN
FILE NO: TT492
DWG. NO: 2833-12
JOB. NO: 1-1654.00

REVISIONS:
NO. DATE

REFERENCES:

PROJECT TITLE:

DEFORMATION
ANALYSIS

HORIZONTAL

AT

BALL MOUNTAIN DAM
JAMAICA, VT.

PREPARED FOR:
GEOTECHNICAL ENGINEERS INC.

BSC
The BSC Group

EPOCH FIVE

vs.

EPOCH SIX

BOSTON SURVEY CONSULTANTS
425 SUMMER STREET
BOSTON, MASS. 02210
(617) 330-5300

SCALE: AS SHOWN ON PLOT
METERS
FEET

DATE: OCTOBER 30,1987
COMP./DESIGN: LAD / GNA
CHECK: T. GREENING
DRAWN: LAD / C. DONKIN
FIELD: M. ROHDE & G. ALLEN
FILE NO:TT492
DWG. NO:2833-13
JOB. NO: I-1654.00

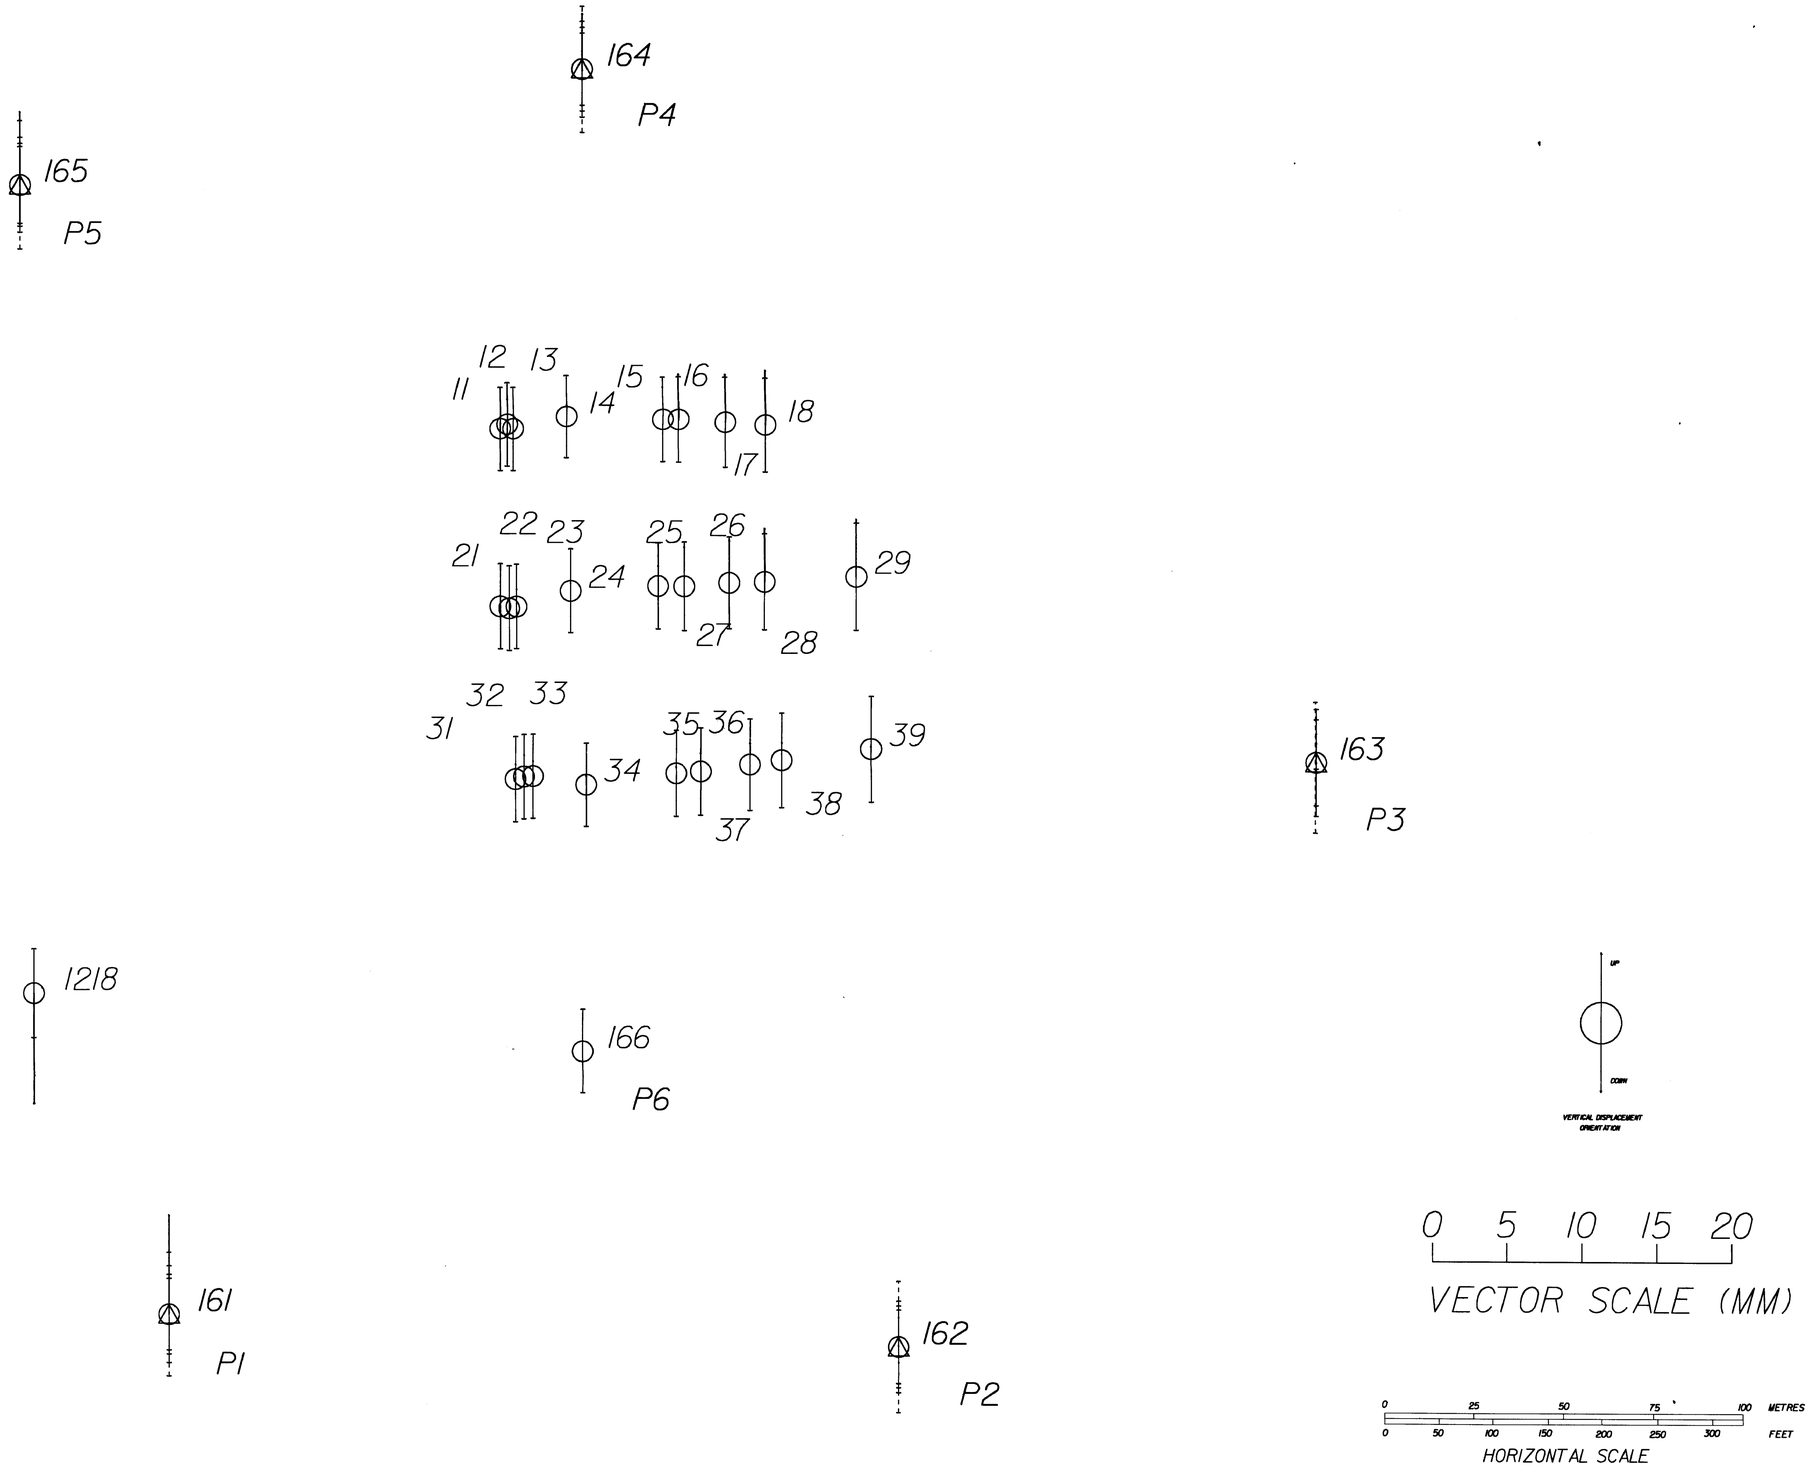

REVISIONS:
NO. DATE

REFERENCES:

PROJECT TITLE:

DEFORMATION
ANALYSIS

VERTICAL

AT

BALL MOUNTAIN DAM
JAMAICA, VT.

PREPARED FOR:
GEOTECHNICAL ENGINEERS INC.

BSC
The BSC Group

EPOCH FIVE

vs.

EPOCH SIX

BOSTON SURVEY CONSULTANTS
425 SUMMER STREET
BOSTON, MASS. 02210
(617) 330-5300

SCALE: AS SHOWN ON PLOT
0 METERS
0 FEET

DATE: OCTOBER 30,1987	
COMP./DESIGN: LAD / GNA	
CHECK: T. GREENING	
DRAWN: LAD / C. DONKIN	
FIELD: M. ROHDE & G. ALLEN	
FILE NO:TT492	
DWG. NO:2833-14	9 SHEET OF 9
JOB. NO: 1-1654.00	