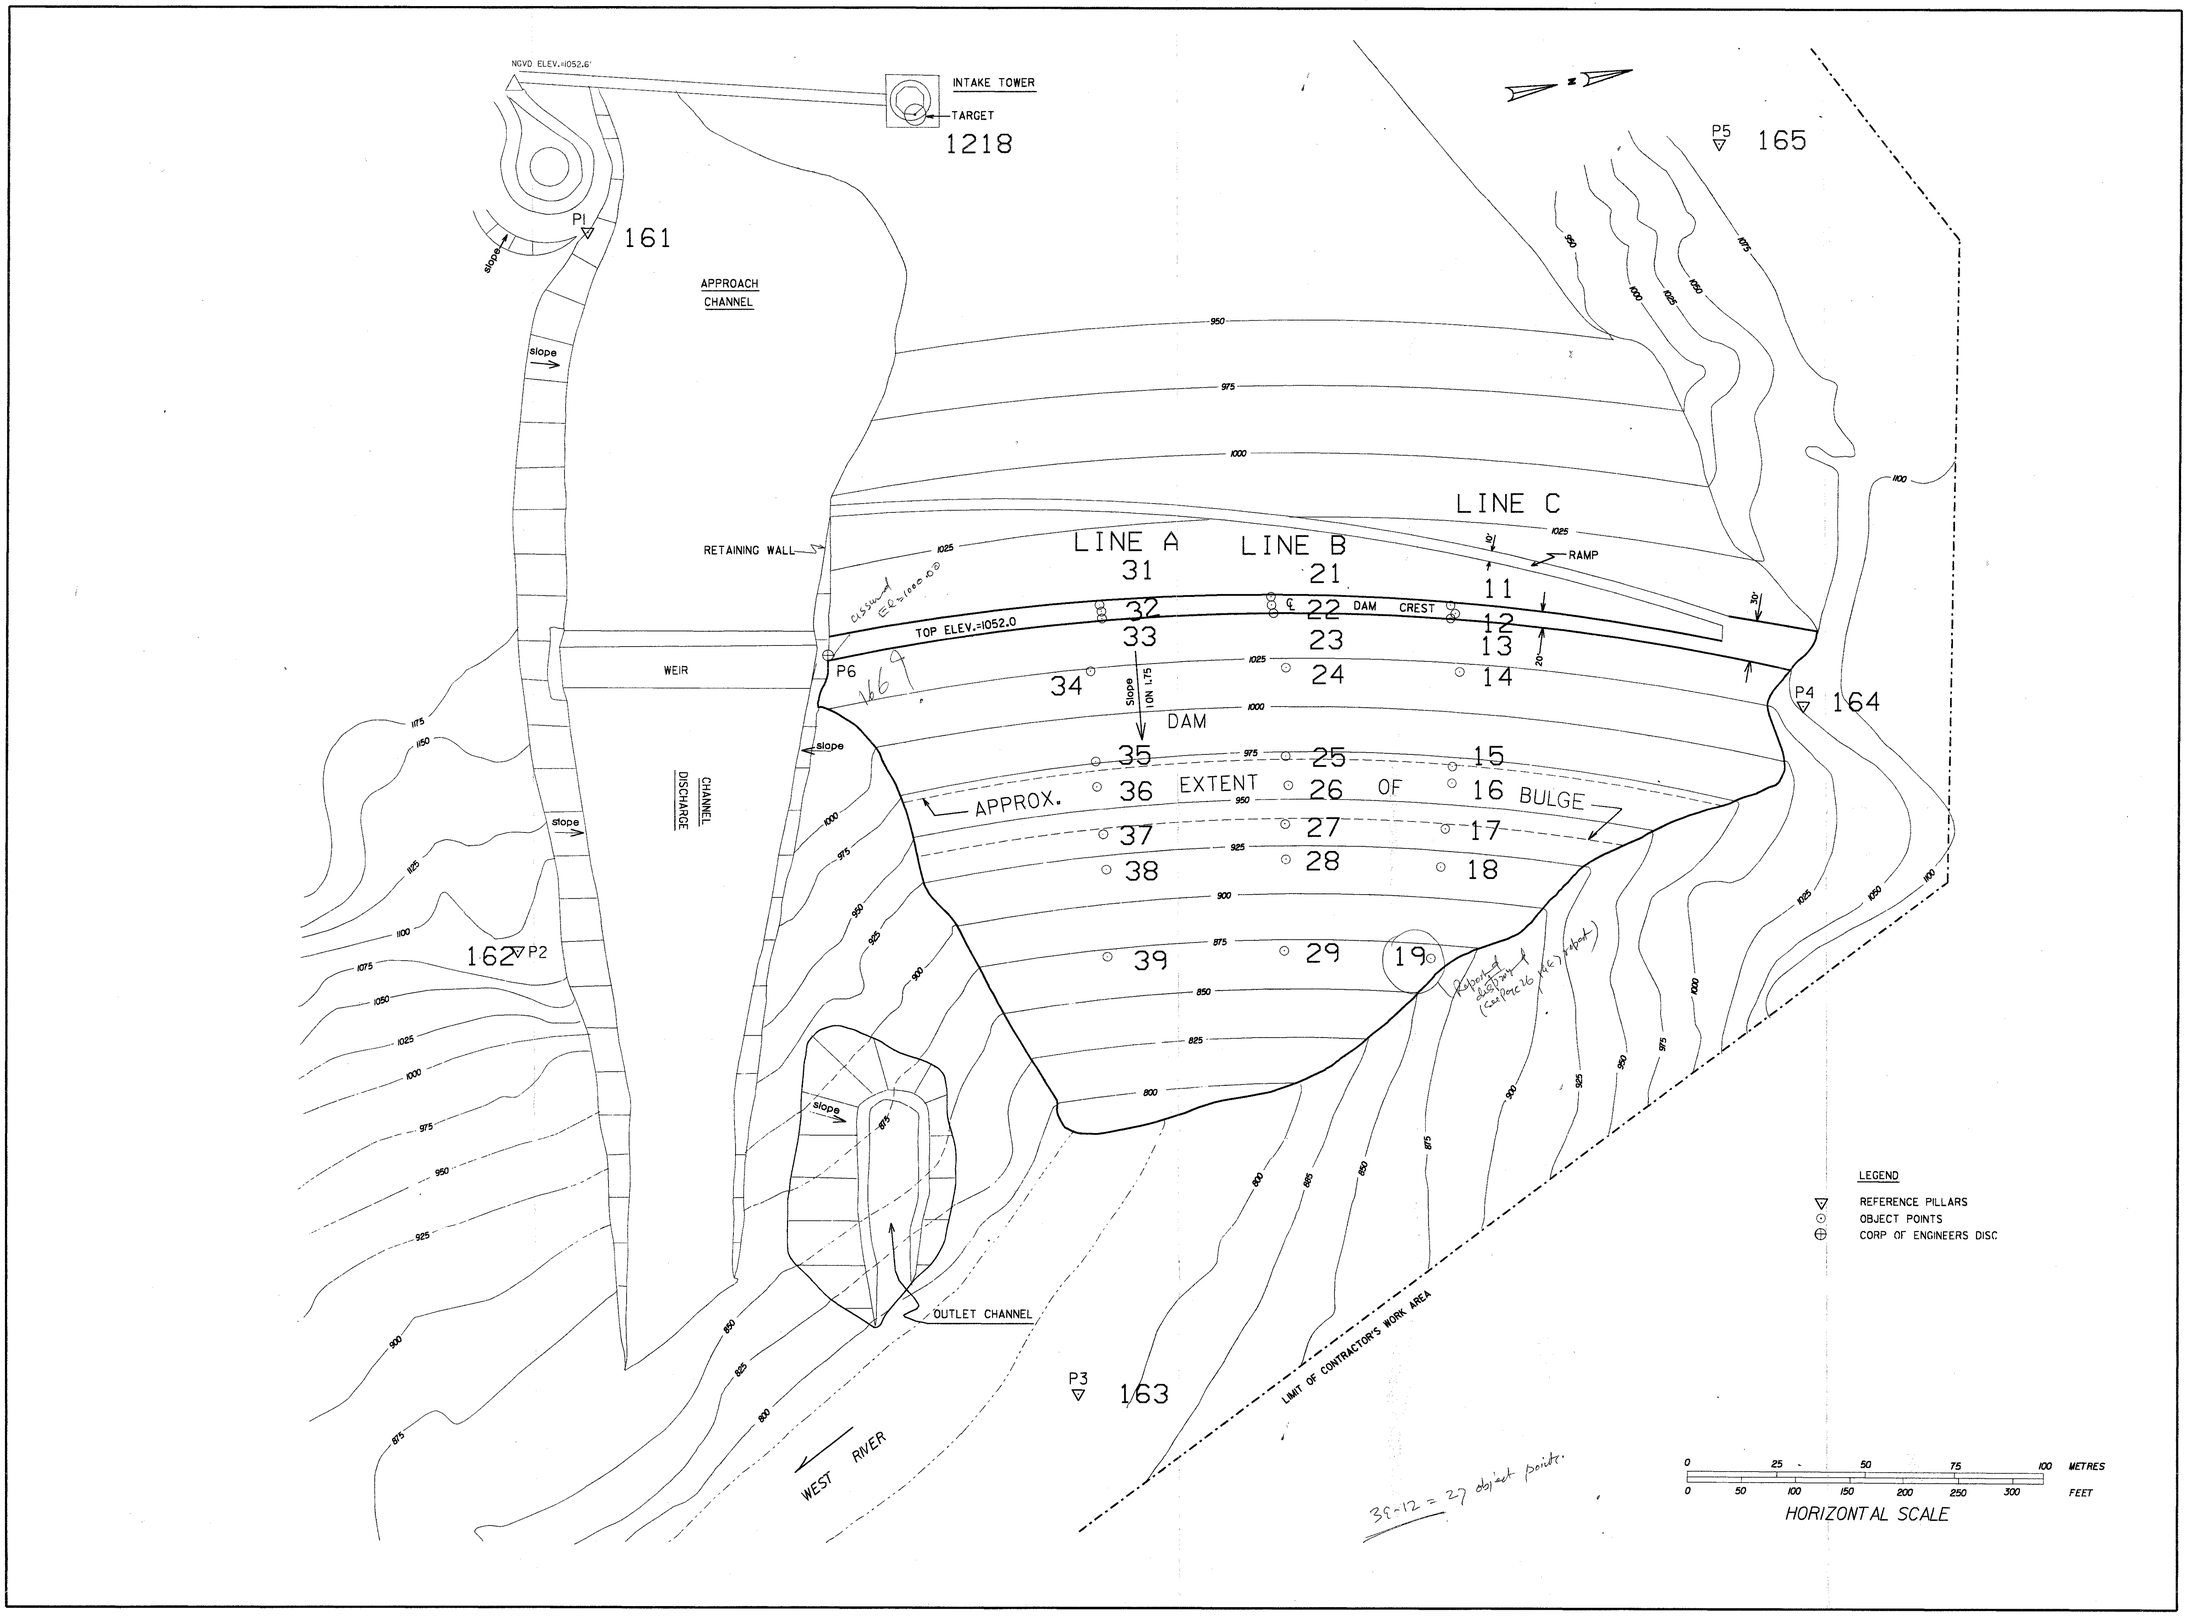

REVISIONS:
NO. DATE

REFERENCES:

PROJECT TITLE:

DEFORMATION ANALYSIS

TOPOGRAPHY

AT

BALL MOUNTAIN DAM JAMAICA, VT.

PREPARED FOR:
GEOTECHNICAL ENGINEERS INC.

BOSTON SURVEY CONSULTANTS
450 SUMMER STREET
BOSTON, MASS. 02210
(617) 350-4090

SCALE: AS SHOWN	
DATE: MARCH 19, 1987	
COMP./DESIGN:	
CHECK: T. GREENING	
DRAWN: A. WHITEHOUSE	
FIELD:	
FILE NO: TT492	
DWG. NO: 2833	1 SHEET OF 7
JOB. NO: I-1654.00	

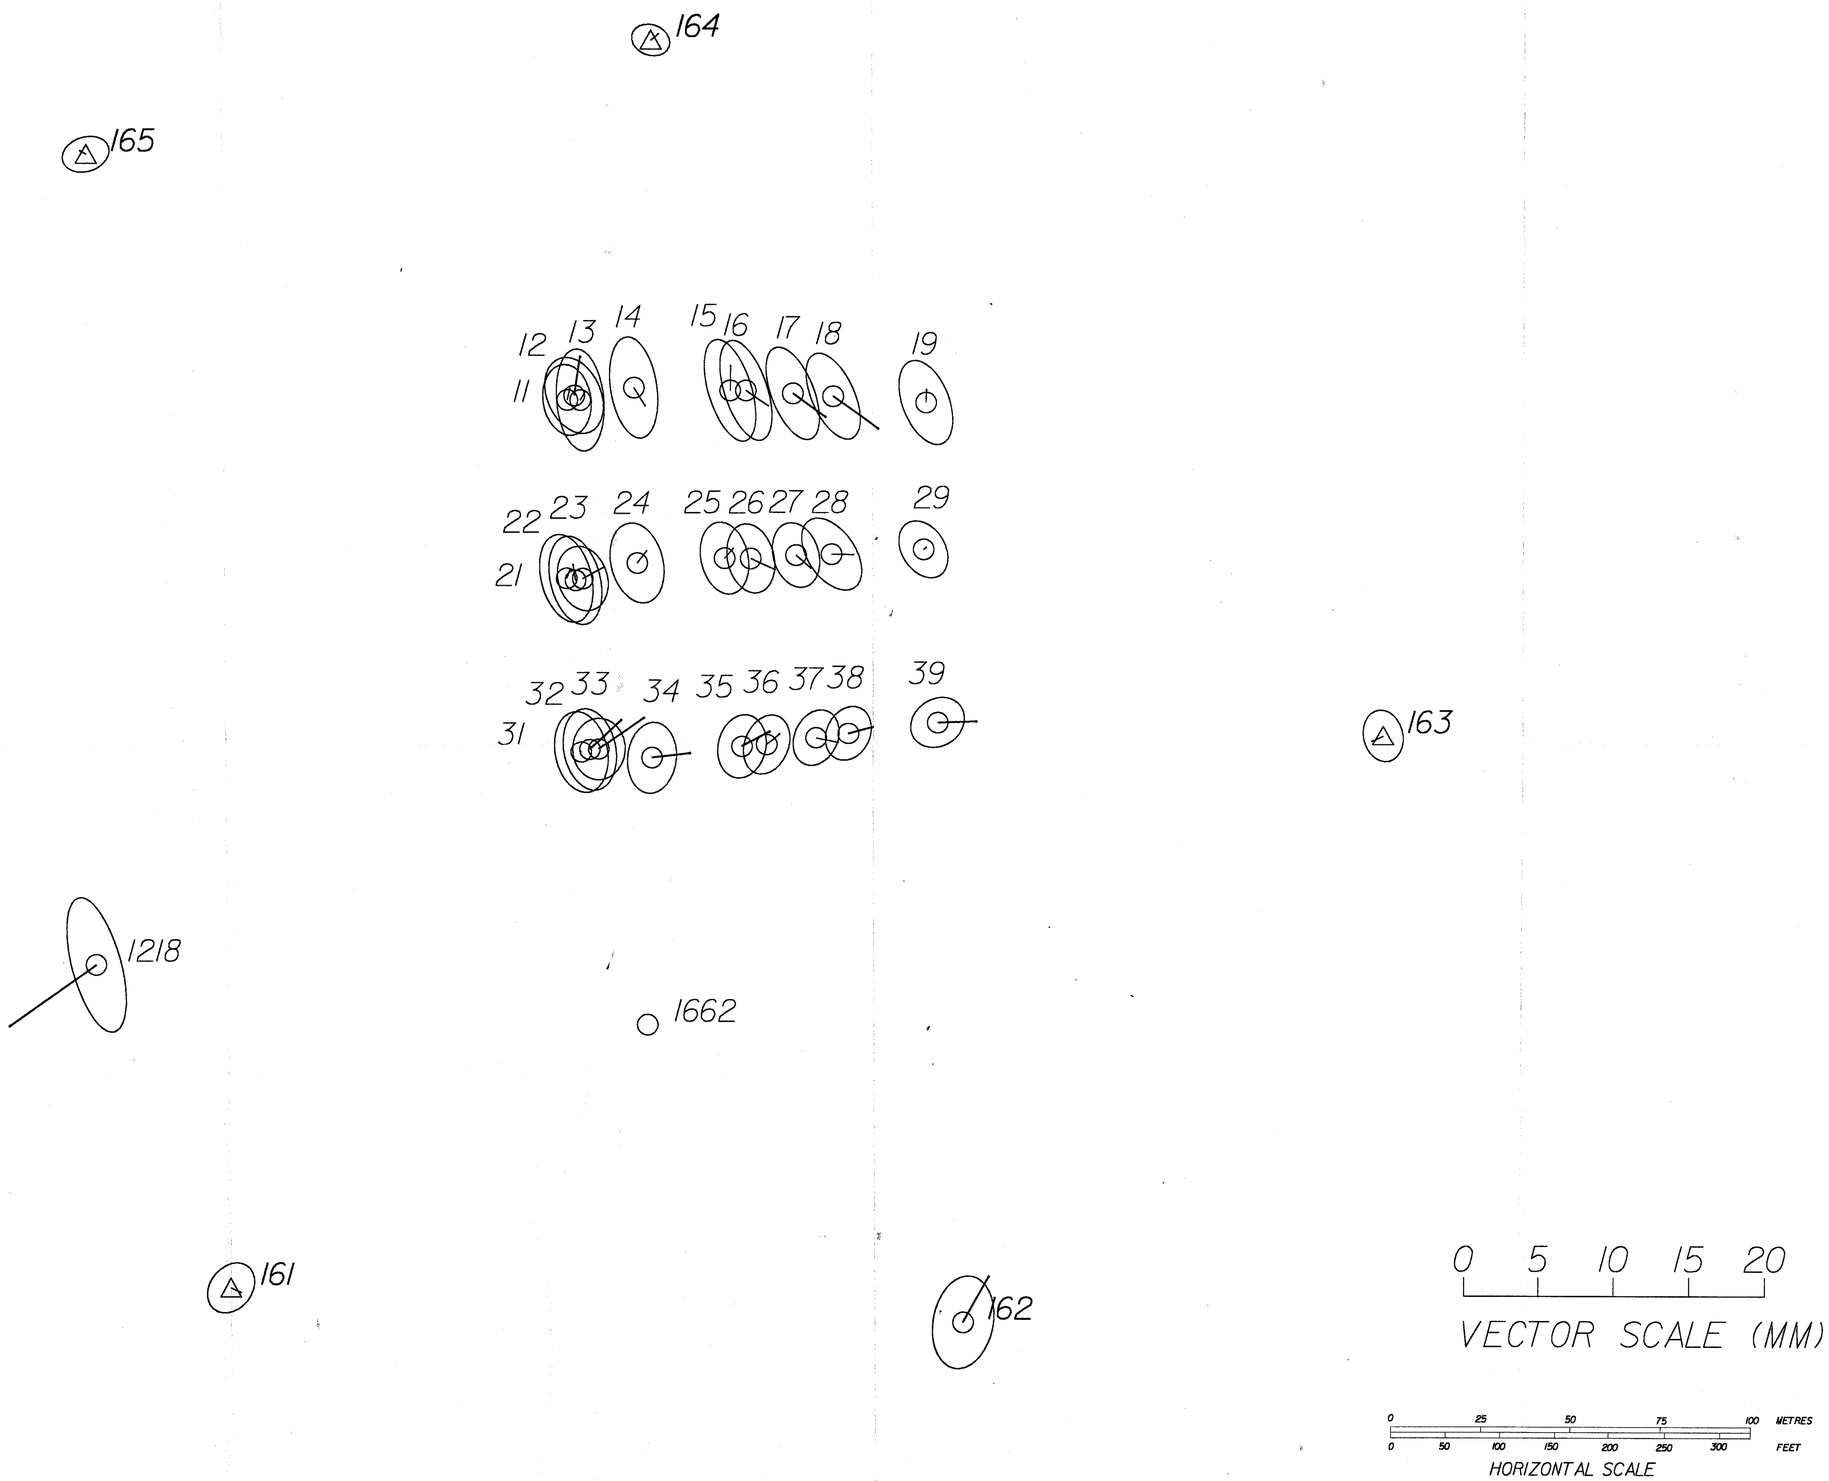

REVISIONS:
NO. DATE

REFERENCES:

PROJECT TITLE:

DEFORMATION ANALYSIS

HORIZONTAL

AT

BALL MOUNTAIN DAM JAMAICA, VT.

PREPARED FOR:
GEOTECHNICAL ENGINEERS INC.

EPOCH TWO

vs.

EPOCH THREE

BOSTON SURVEY CONSULTANTS
450 SUMMER STREET
BOSTON, MASS. 02210
(617) 350-4090

SCALE: AS SHOWN
DATE: JANUARY 19, 1987
COMP./DESIGN: LAD / GNA
CHECK: T. GREENING
DRAWN: LAD / C. DONKIN
FIELD: C. DONKIN / J. LOWELL
FILE NO: TT492
DWG. NO: 2833-3
JOB. NO: I-1654.00

REVISIONS:
NO. DATE

REFERENCES:

PROJECT TITLE:

DEFORMATION
ANALYSIS

HORIZONTAL

AT

BALL MOUNTAIN DAM
JAMAICA, VT.

PREPARED FOR:
GEOTECHNICAL ENGINEERS INC.

EPOCH ONE

vs.

EPOCH THREE

BOSTON SURVEY CONSULTANTS
450 SUMMER STREET
BOSTON, MASS. 02210
(617) 350-4090

SCALE: AS SHOWN
DATE: JANUARY 19, 1987
COMP./DESIGN: LAD / GNA
CHECK: T. GREENING
DRAWN: LAD / C. DONKIN
FIELD: C. DONKIN / J. LOWELL
FILE NO: TT492
DWG. NO: 2833-5
JOB. NO: I-1654.00

Epoch I July
II Sept.

REVISIONS:
NO. DATE

REFERENCES:

PROJECT TITLE:

DEFORMATION ANALYSIS

HORIZONTAL

AT

BALL MOUNTAIN DAM JAMAICA, VT.

PREPARED FOR:
GEOTECHNICAL ENGINEERS INC.

EPOCH ONE

vs.

EPOCH TWO

BOSTON SURVEY CONSULTANTS
450 SUMMER STREET
BOSTON, MASS. 02210
(617) 350-4090

SCALE: AS SHOWN
DATE: JANUARY 19, 1987
COMP./DESIGN: LAD / GNA
CHECK: T. GREENING
DRAWN: LAD / C. DONKIN
FIELD: C. DONKIN / J. LOWELL
FILE NO: TT492
DWG. NO: 2833-4
JOB. NO: 1-1654.00

REVISIONS:
NO. DATE

REFERENCES:

PROJECT TITLE:

DEFORMATION ANALYSIS

VERTICAL

AT

BALL MOUNTAIN DAM JAMAICA, VT.

PREPARED FOR:
GEOTECHNICAL ENGINEERS INC.

EPOCH ONE

vs.

EPOCH TWO

BOSTON SURVEY CONSULTANTS
450 SUMMER STREET
BOSTON, MASS. 02210
(617) 350-4090

SCALE: AS SHOWN
DATE: JANUARY 19, 1987
COMP./DESIGN: LAD / GNA
CHECK: T. GREENING
DRAWN: LAD / C. DONKIN
FIELD: C. DONKIN / J. LOWELL
FILE NO:TT492
DWG. NO:2833-6
JOB. NO: I-1654.00

SHEET 5 OF 7

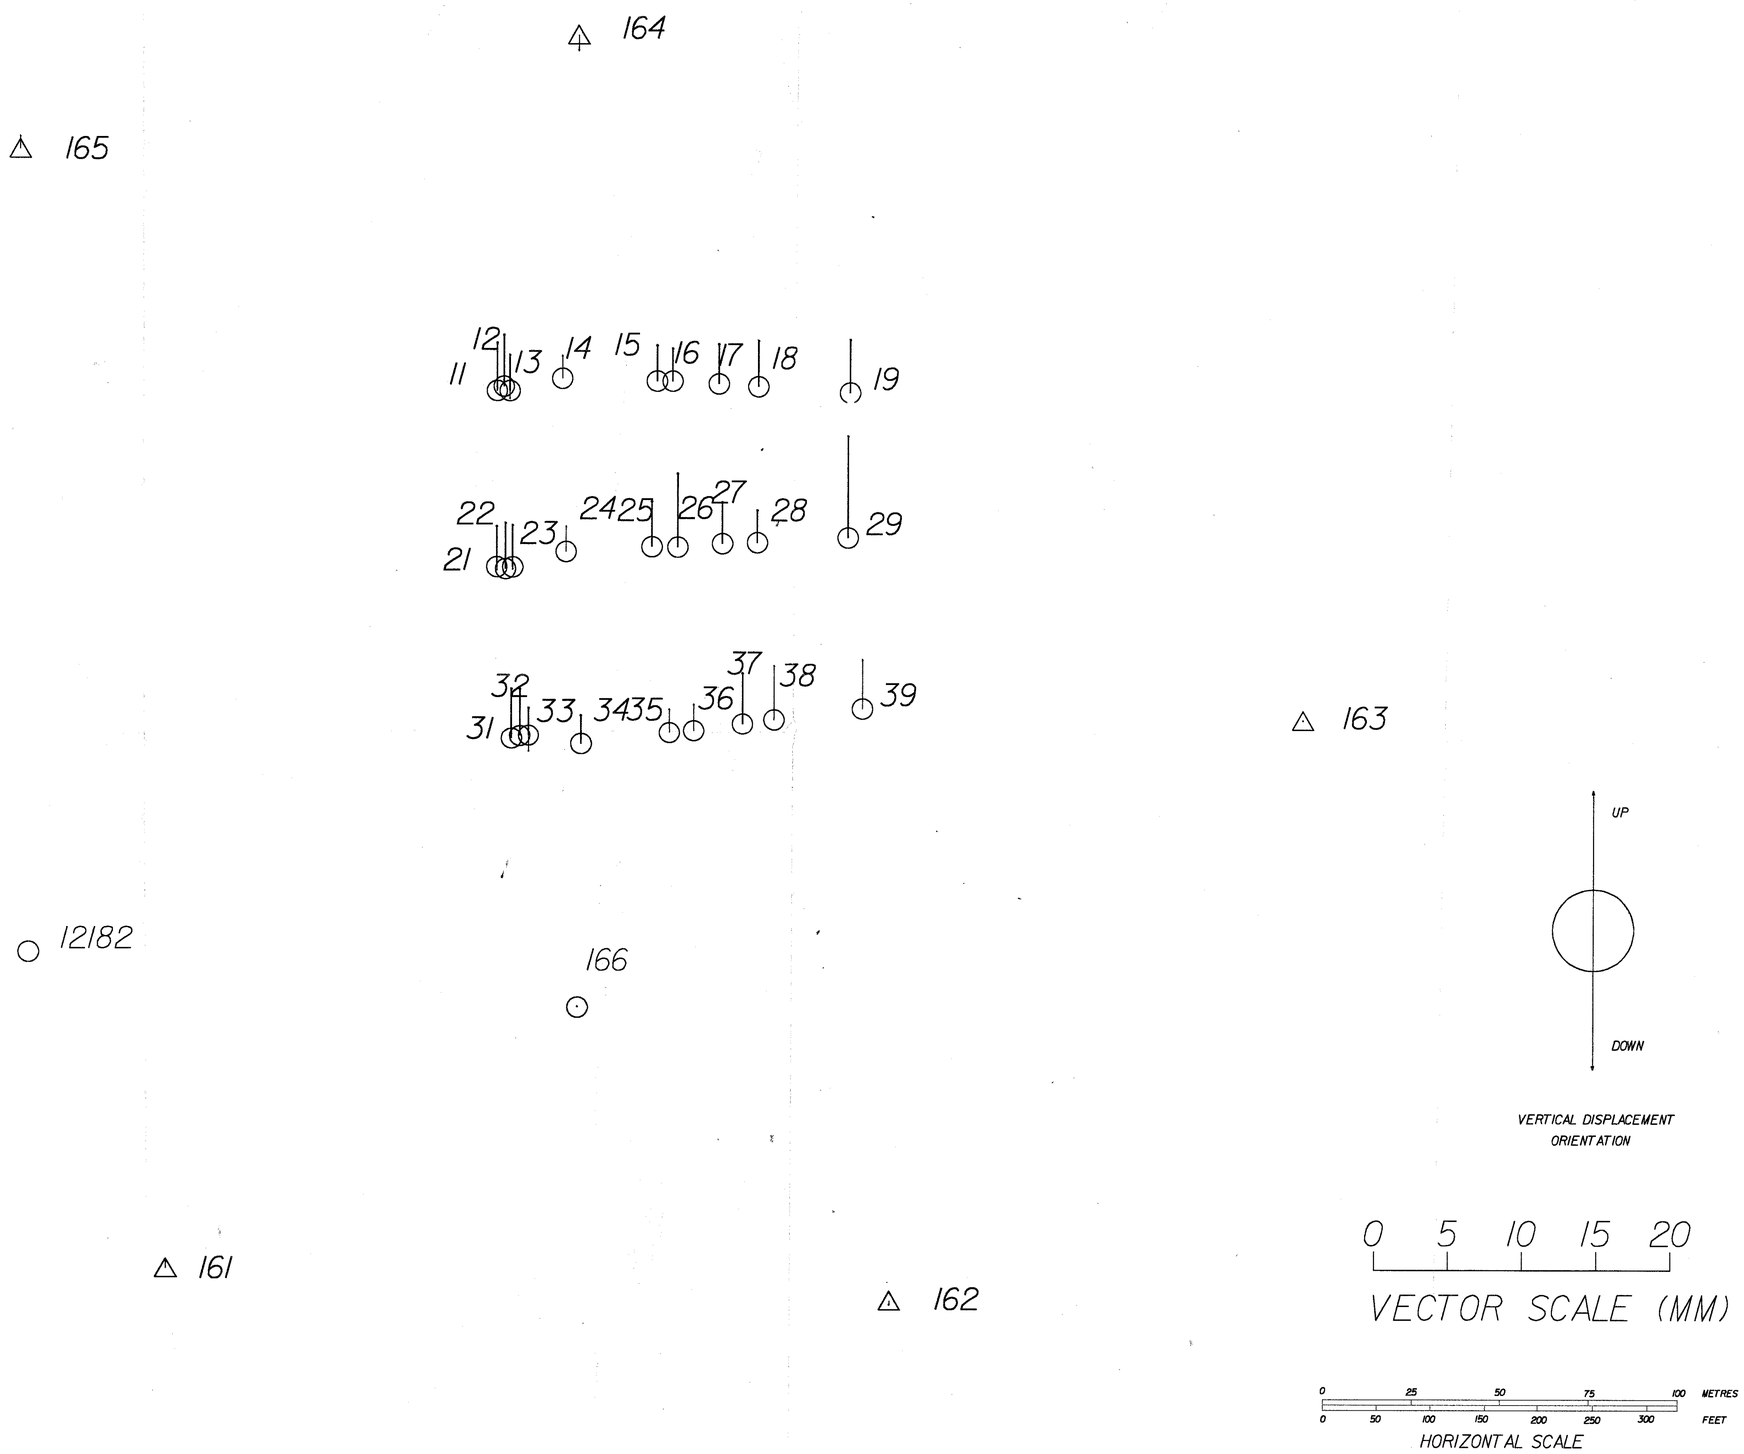

REVISIONS:
NO. DATE

REFERENCES:

PROJECT TITLE:

DEFORMATION ANALYSIS

VERTICAL

AT

BALL MOUNTAIN DAM JAMAICA, VT.

PREPARED FOR:
GEOTECHNICAL ENGINEERS INC.

EPOCH TWO

vs.

EPOCH THREE

BOSTON SURVEY CONSULTANTS
450 SUMMER STREET
BOSTON, MASS. 02210
(617) 350-4090

SCALE: AS SHOWN

DATE: JANUARY 19, 1987
COMP./DESIGN: LAD / GNA
CHECK: T. GREENING
DRAWN: LAD / C. DONKIN
FIELD: C. DONKIN / J. LOWELL
FILE NO: TT492
DWG. NO: 2833-2
JOB. NO: I-1654.00

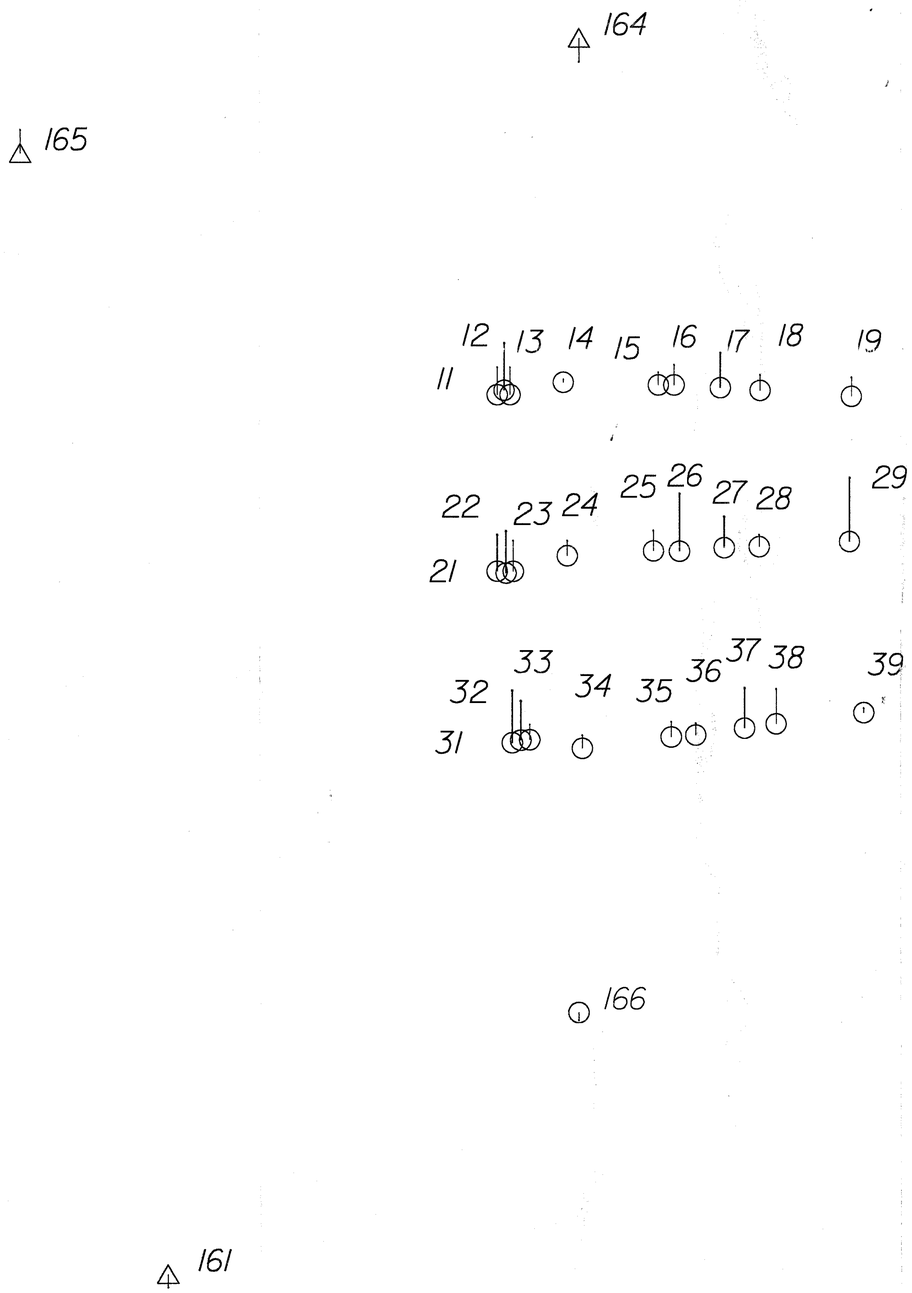

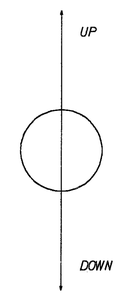

VERTICAL DISPLACEMENT ORIENTATION

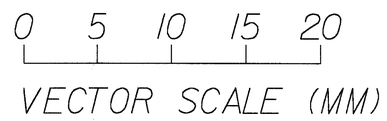

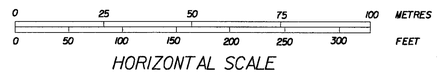

REVISIONS:
NO. DATE

REFERENCES:

PROJECT TITLE:

DEFORMATION ANALYSIS

VERTICAL

AT

BALL MOUNTAIN DAM JAMAICA, VT.

PREPARED FOR:
GEOTECHNICAL ENGINEERS INC.

EPOCH ONE

vs.

EPOCH THREE

BOSTON SURVEY CONSULTANTS
450 SUMMER STREET
BOSTON, MASS. 02210
(617) 350-4090

SCALE: AS SHOWN
DATE: JANUARY 19, 1987
COMP./DESIGN: LAD / GNA
CHECK: T. GREENING
DRAWN: LAD / C. DONKIN
FIELD: C. DONKIN / J. LOWELL
FILE NO: TT492
DWG. NO: 2833-1
JOB. NO: 1-1654.00