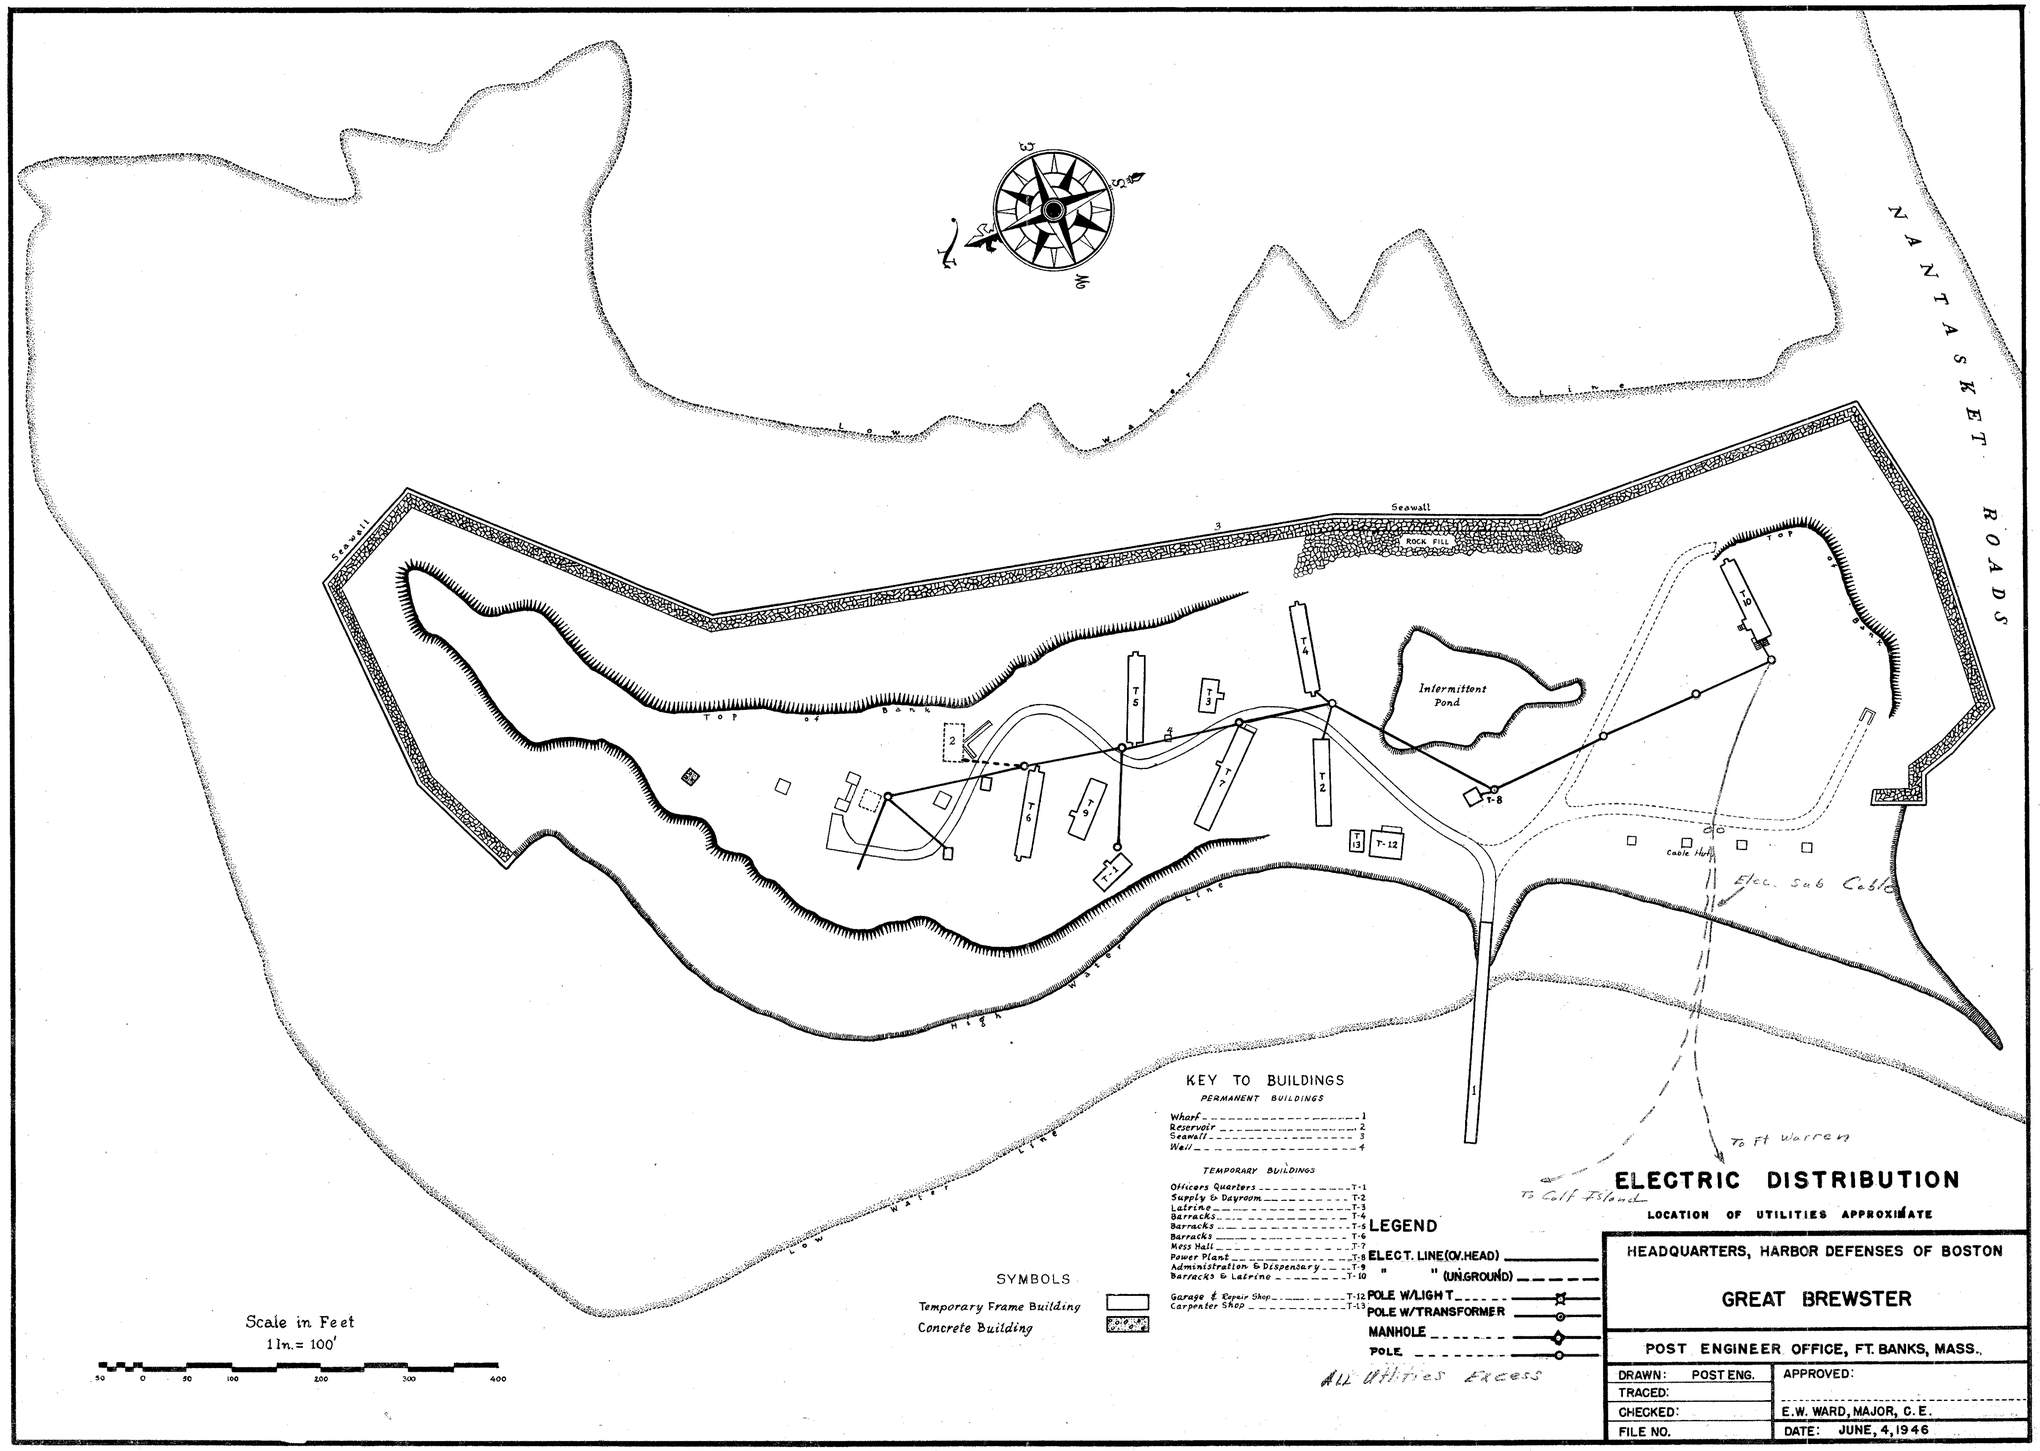
NANTASKET ROADS
Seawall
Seawall
ROCK FILL
Top of Bank
Intermittent Pond
T-1
T-2
T-3
T-4
T-5
T-6
T-7
T-8
T-9
T-12
T-13
1
2
3
4
Cable Hut
Elec. Sub Cable
To Ft Warren
To Calf Island
High Water Line
Low Water Line
Scale in Feet
1 In. = 100'
50 0 50 100 200 300 400
KEY TO BUILDINGS
PERMANENT BUILDINGS
Wharf 1
Reservoir 2
Seawall 3
Wall 4
TEMPORARY BUILDINGS
Officers Quarters T-1
Supply & Dayroom T-2
Latrine T-3
Barracks T-4
Barracks T-5
Barracks T-6
Mess Hall T-7
Power Plant T-8
Administration & Dispensary T-9
Barracks & Latrine T-10
Garage & Repair Shop T-12
Carpenter Shop T-13
SYMBOLS
Temporary Frame Building
Concrete Building
LEGEND
ELECT. LINE (OV. HEAD)
" " (UN. GROUND)
POLE W/LIGHT
POLE W/TRANSFORMER
MANHOLE
POLE
All Utilities Excess
ELECTRIC DISTRIBUTION
LOCATION OF UTILITIES APPROXIMATE
HEADQUARTERS, HARBOR DEFENSES OF BOSTON
GREAT BREWSTER
POST ENGINEER OFFICE, FT. BANKS, MASS.
DRAWN: POST ENG.
APPROVED:
TRACED:
CHECKED:
E.W. WARD, MAJOR, C.E.
FILE NO.
DATE: JUNE, 4, 1946

1