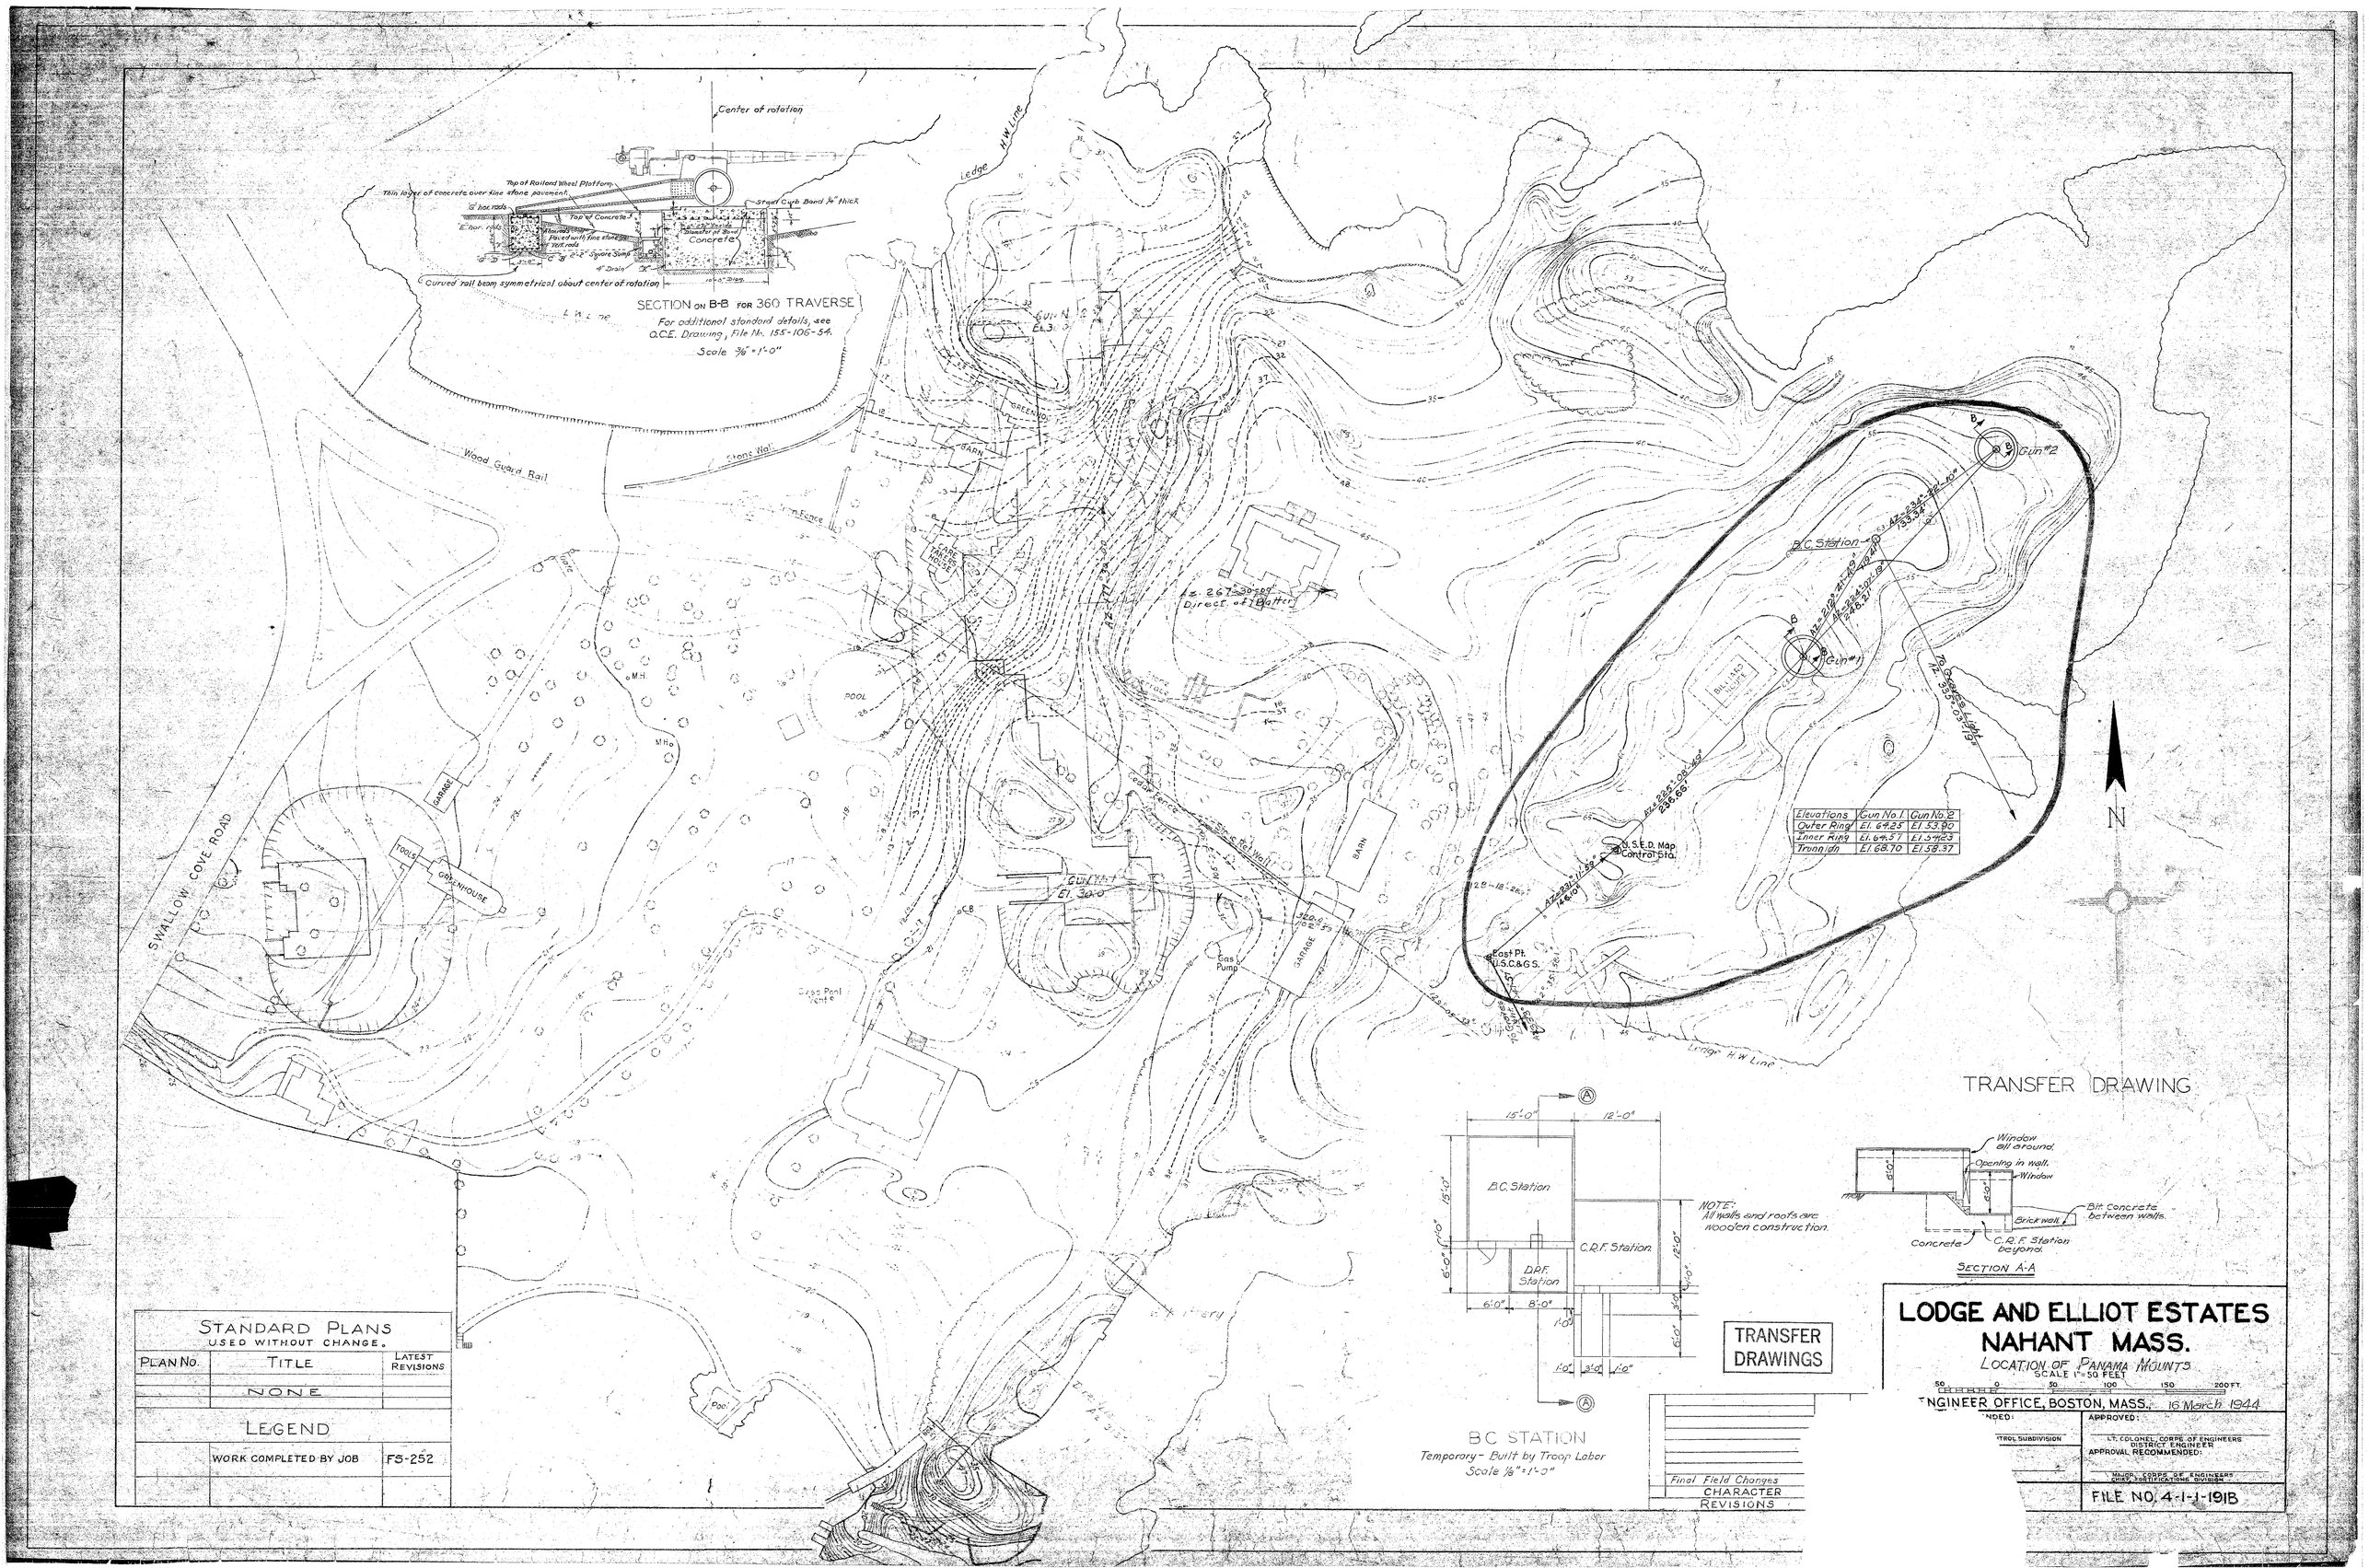

Elevations	Gun No. 1	Gun No. 2
Outer Ring	El. 64.25	El. 53.90
Inner Ring	El. 64.37	El. 53.93
Trunnion	El. 68.70	El. 58.37

TRANSFER DRAWING

NOTE: All walls and roofs are wooden construction.

BC STATION
Temporary - Built by Troop Labor
Scale ⅛" = 1'-0"

SECTION A-A

TRANSFER DRAWINGS

Final Field Changes
CHARACTER
REVISIONS

STANDARD PLANS USED WITHOUT CHANGE.		
PLAN NO.	TITLE	LATEST REVISIONS
	NONE	
LEGEND		
	WORK COMPLETED BY JOB	FS-252

LODGE AND ELLIOT ESTATES
NAHANT MASS.

LOCATION OF PANAMA MOUNTS
SCALE 1" = 50 FEET

50 0 50 100 150 200 FT.

ENGINEER OFFICE, BOSTON, MASS., 16 March 1944

RECOMMENDED:
CONTROL SUBDIVISION

APPROVED:
LT. COLONEL, CORPS OF ENGINEERS
DISTRICT ENGINEER
APPROVAL RECOMMENDED:
MAJOR, CORPS OF ENGINEERS
CHIEF, FORTIFICATIONS DIVISION

FILE NO. 4-1-1-191B