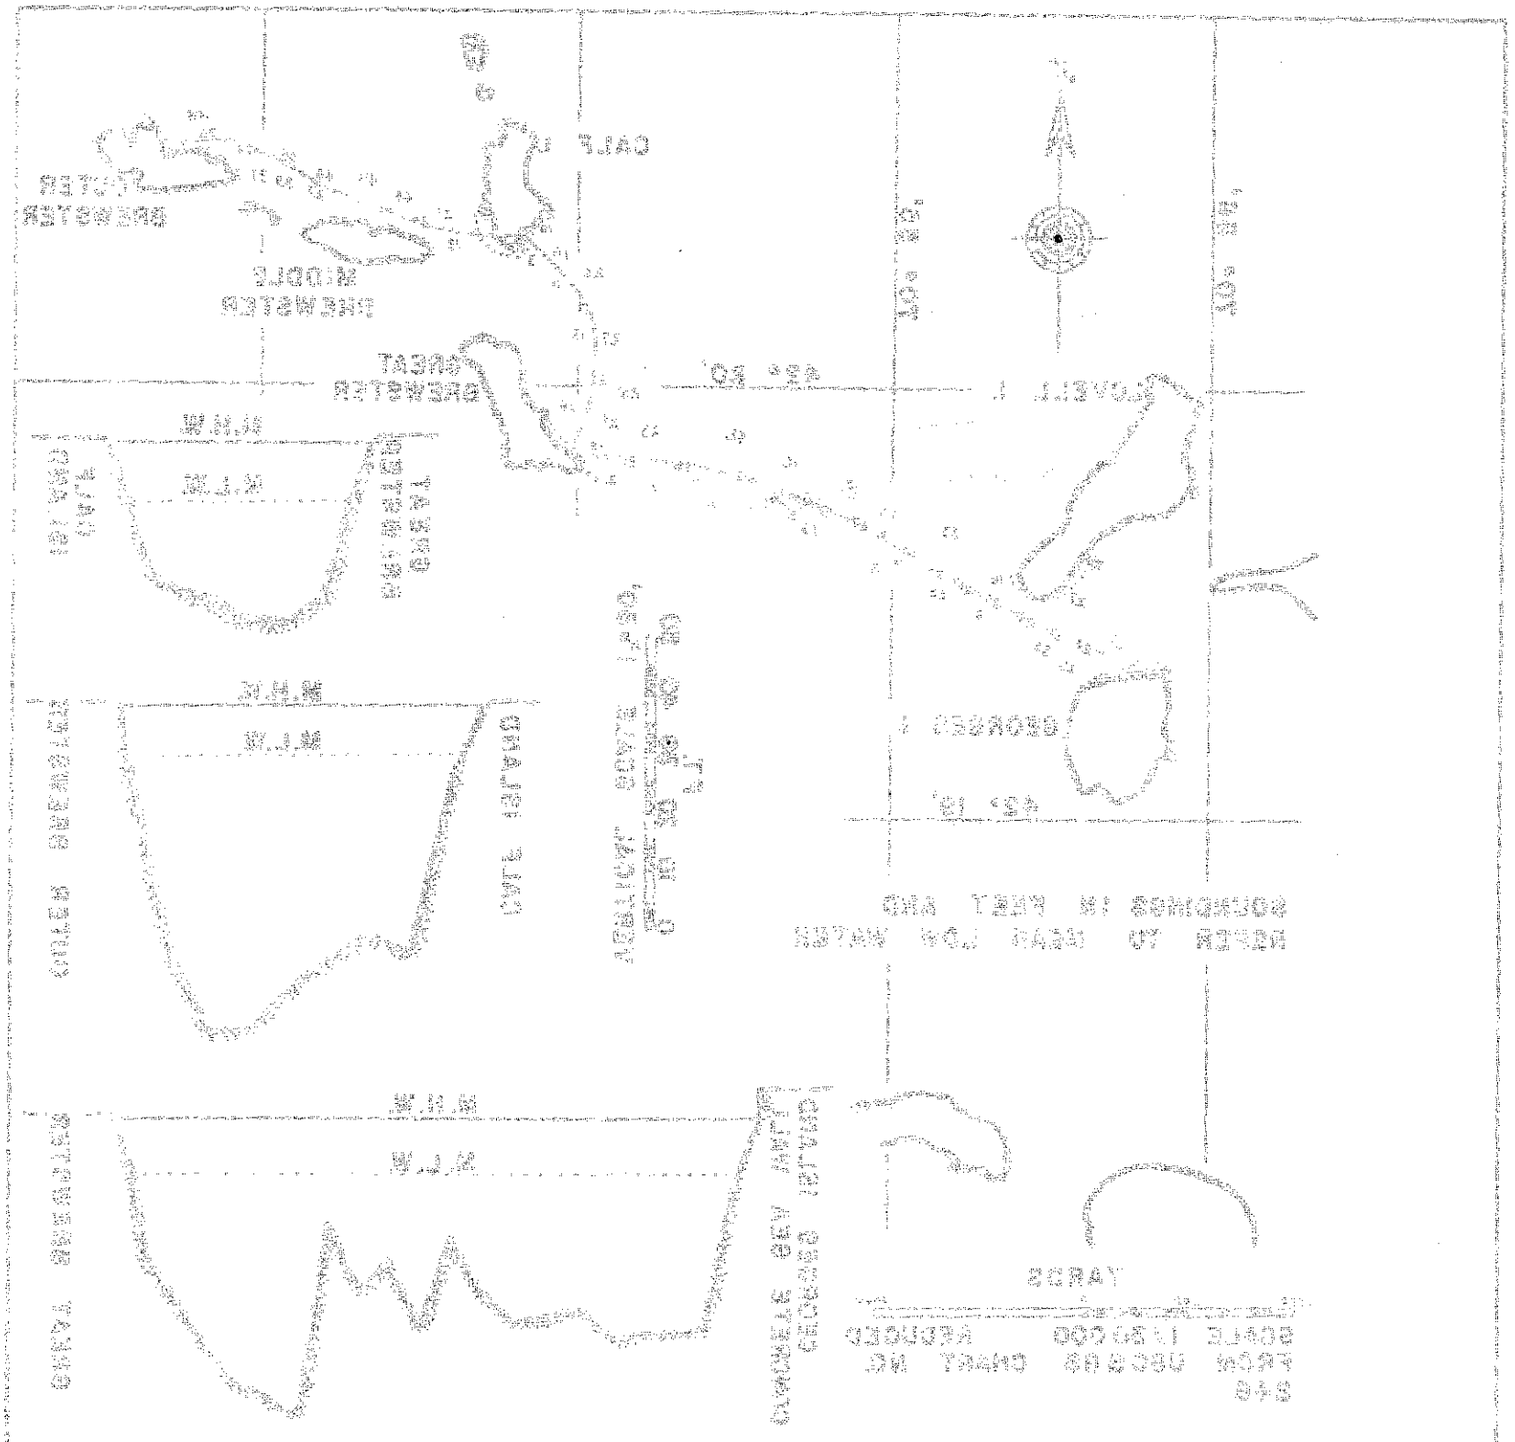

PROPOSED SUBMARINE CABLES
TO BE LAID ON SEA BOTTOM

GEORGES I. TO GREAT BREWSTER — ARMORED, 3 COND., 2/0
GREAT BREWSTER TO CALF I. — ARMORED, 3 COND., NO. 4
CALF I. TO OUTER BREWSTER — ARMORED, 3 COND., NO. 6
OPERATING VOLTAGE — 2200

SHEET NO. 1 OF 1 SHEET

LICENSE NO. 82
APPROVED JULY 13 1948
THE PORT OF BOSTON AUTHORITY

APPLICATION BY
DEPARTMENT OF THE ARMY
HEADQUARTERS, HARBOR DEFENSES OF BOSTON
FORT BANKS, WINTHROP, MASSACHUSETTS
28 JUNE 1948