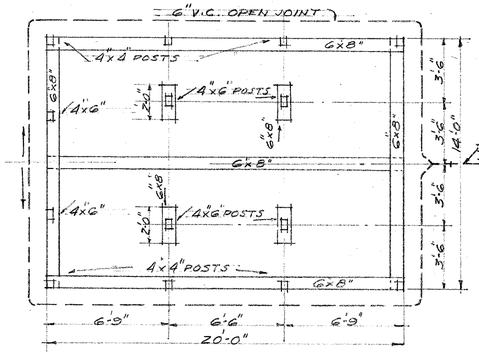

FOUNDATION PLAN
SCALE 1/4" = 1'-0"

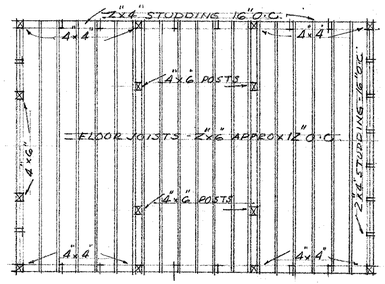

FLOOR FRAMING PLAN
SCALE 1/4" = 1'-0"

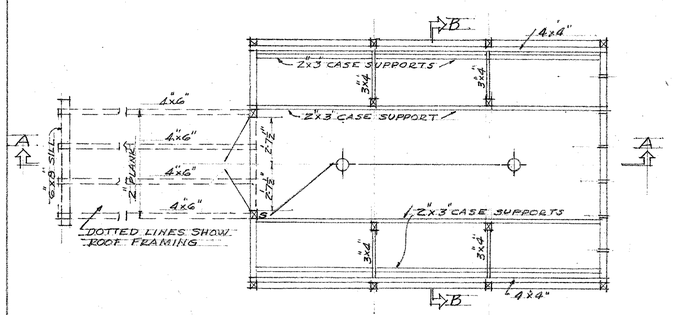

FLOOR PLAN
SCALE 1/4" = 1'-0"

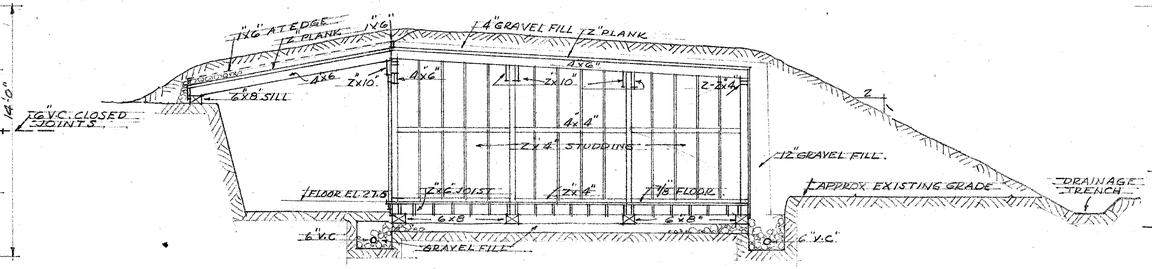

SECTION AT A-A
SCALE 1/4" = 1'-0"

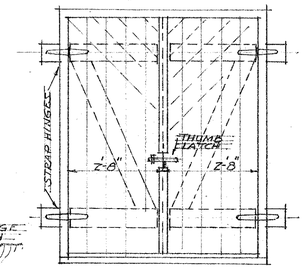

ELEVATION

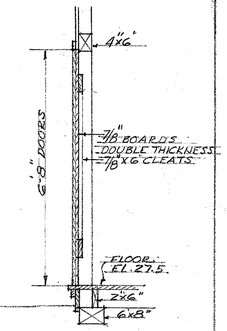

SECTION

DOOR DETAILS
SCALE 1/2" = 1'-0"

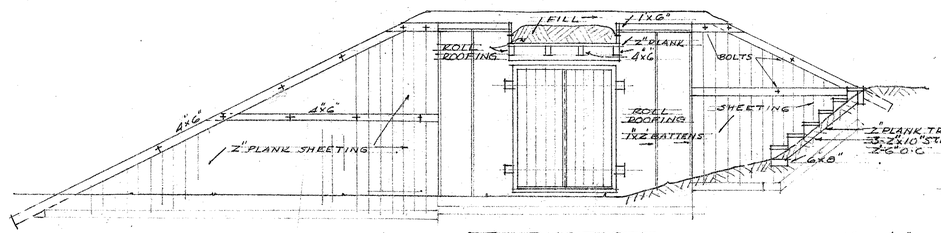

ELEVATION
SCALE 1/4" = 1'-0"

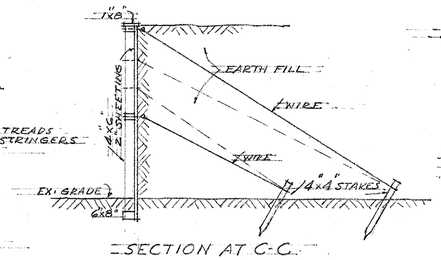

SECTION AT C-C

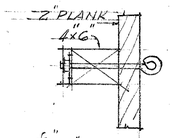

3/4" IN EYE BOLTS
SCALE 1 1/2" = 1'-0"

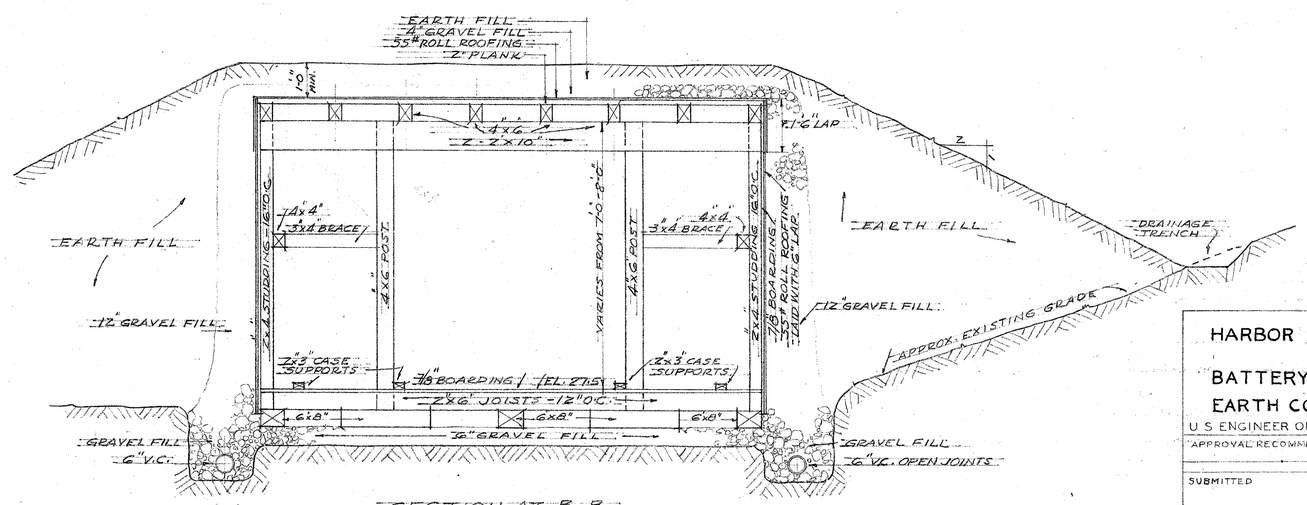

SECTION AT B-B
SCALE 1/2" = 1'-0"

TRANSFER DRAWINGS

HARBOR DEFENSES OF BOSTON

BATTERY 105 FORT DAWES
EARTH COVERED STOREROOM
U S ENGINEER OFFICE BOSTON MASS.

APPROVAL RECOMMENDED.	APPROVED:
SUBMITTED	
	FILE NO. 4-14-2-5.1

EARTH COVERED STORE ROOM

CONFIDENTIAL

CHARACTER OF REVISIONS	DATE	BY
Transfer Drawing No Changes	8/17/45	F.X.W.

J. F. FITZGERALD CONSTRUCTION CO., INC.
CONTRACT W175 ENG. 2187
FT. DAWES DEER ISLAND
BOSTON HARBOR MASS.
DATED APRIL 10, 1943 DRAWING NO. 27

This Plan Supersedes Plan No. 4-14-2-5 for this site only.