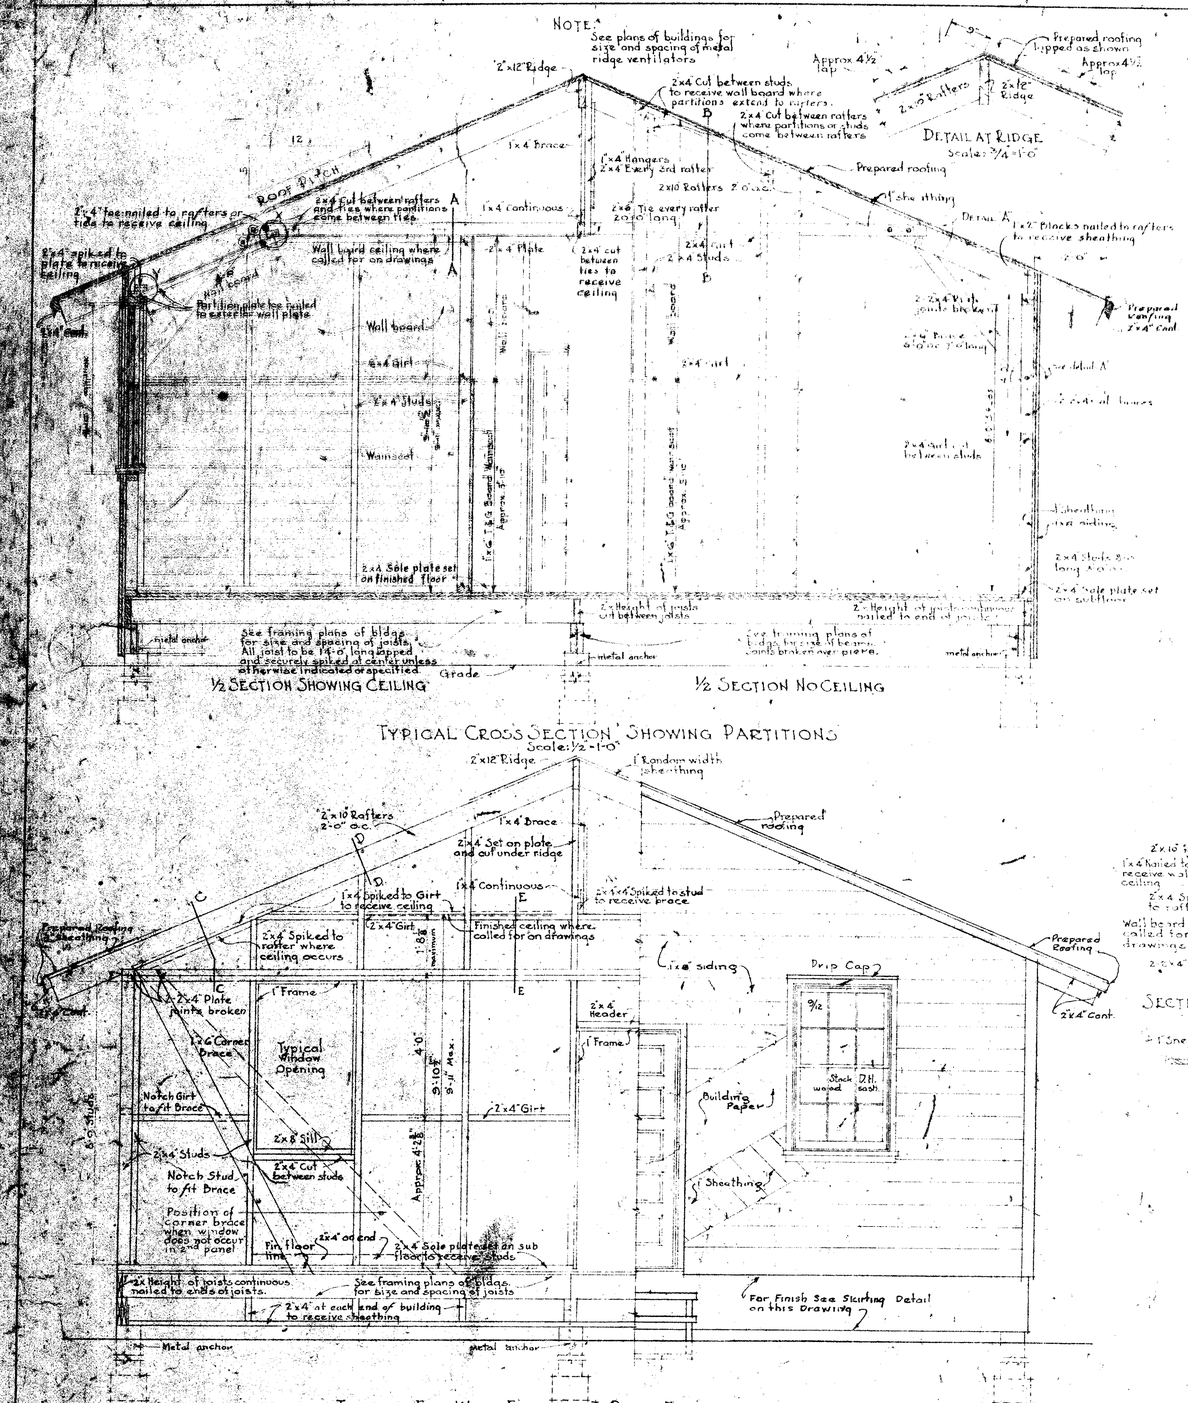

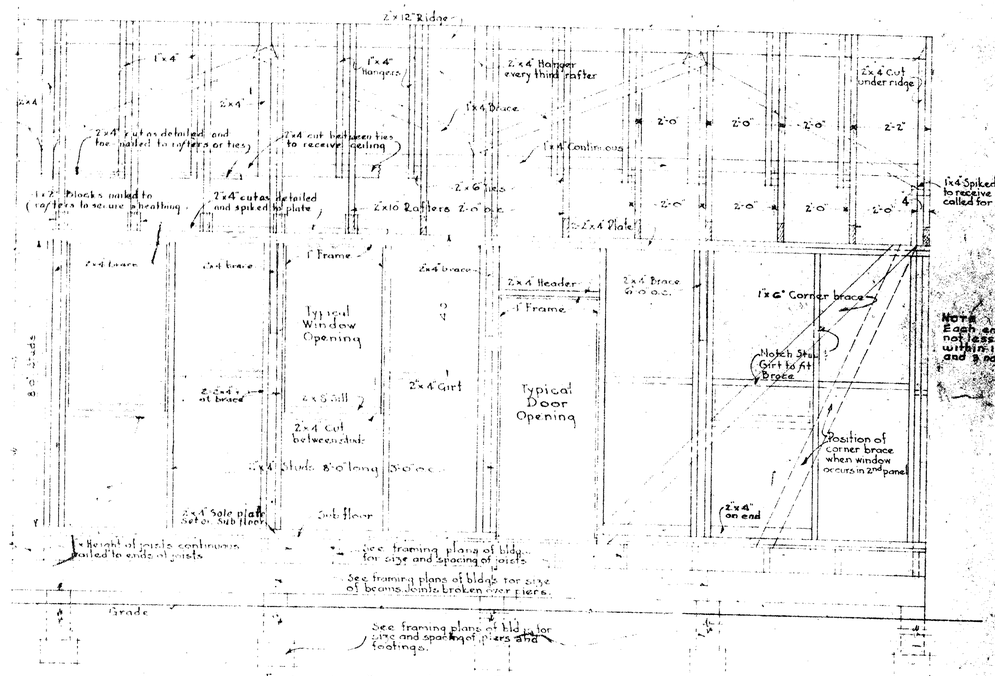

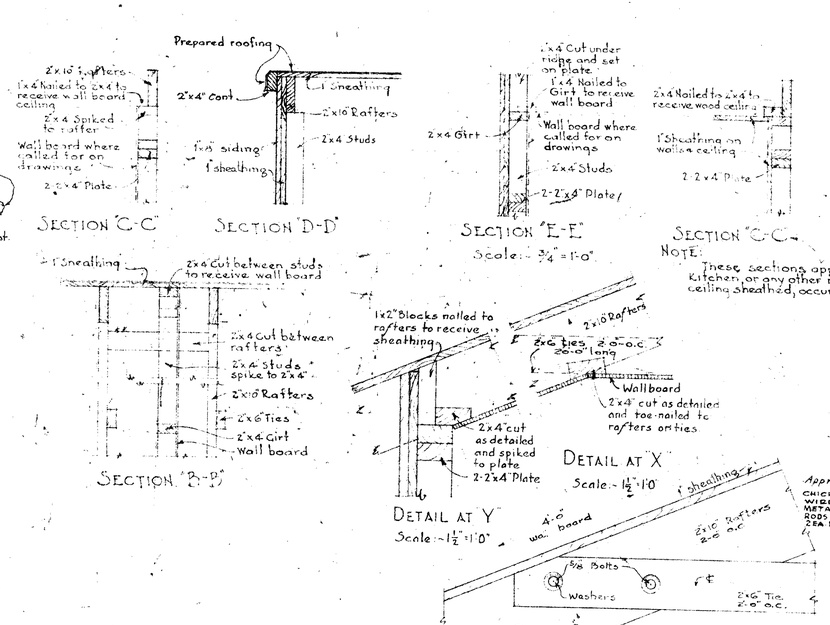

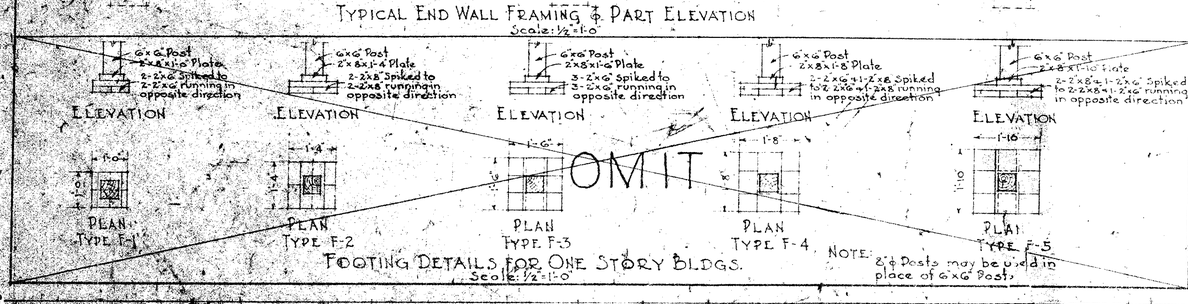

OMIT: SEE DRAWING No. 700-1162 FOR PIERS AND FOOTINGS

SCALE AS NOTED		
REVISIONS		
Ⓐ	1-25-41	F.M.
Ⓑ	5-6-41	

CONSTRUCTION DIVISION
OFFICE OF THE QUARTERMASTER GENERAL

MOBILIZATION BUILDINGS
25'-4" WIDE BUILDINGS
TYPICAL DETAILS-SOUTHERN CONSTRUCTION
ELEVATIONS & SECTION

STEWART
STEWART

Elmer J. Walter
CAPT., M.C.

700-1163