LEGEND								
SYMBOL	DIMENSION							
A	6"	7"	8"	9"	10"	12"	14"	16"
B	12"	14"	16"	18"	20"	24"	28"	32"
C	4"	5"	5"	6"	6"	7"	9"	10

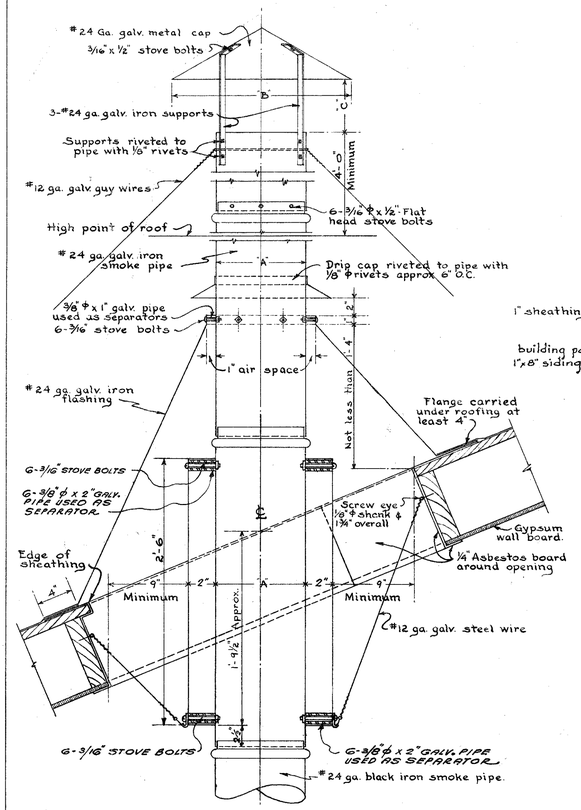

SECTION

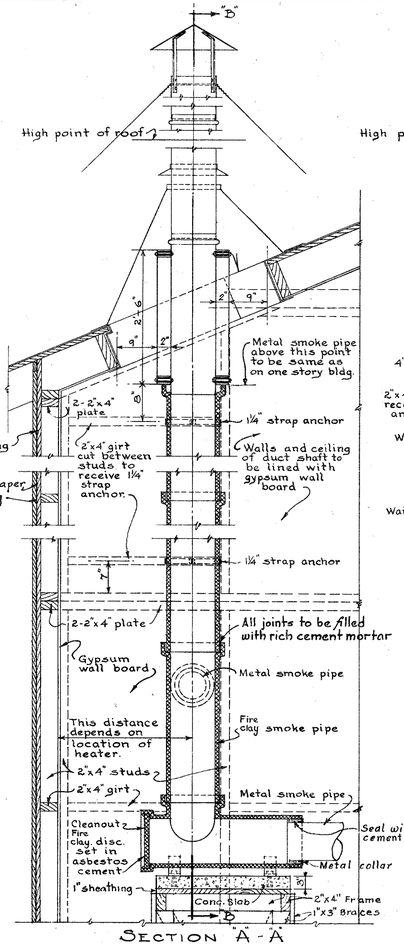

SECTION "A-A"

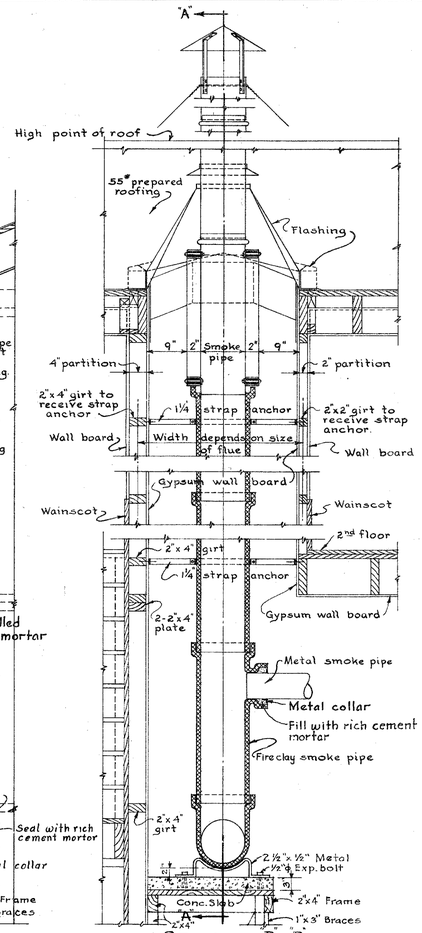

SECTION "B-B"

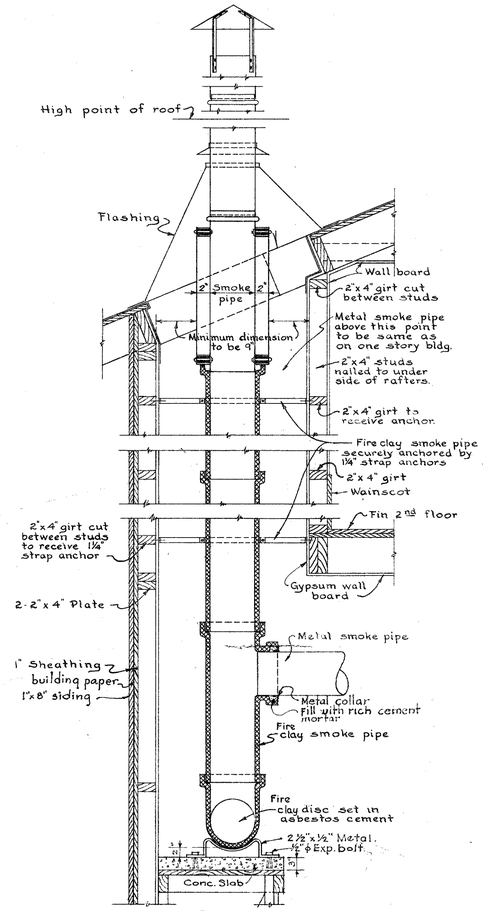

SECTION

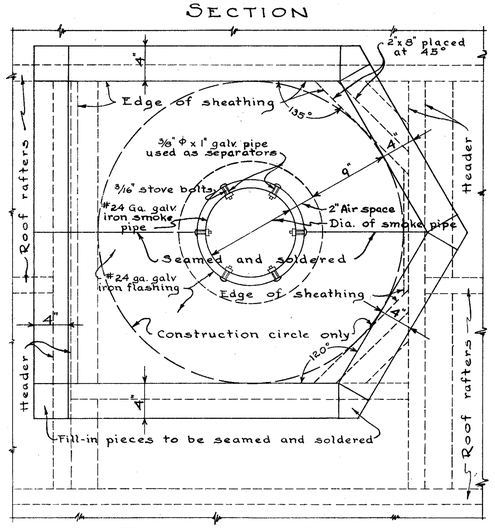

PLAN ABOVE ROOF

DETAIL OF SMOKE PIPE FOR ONE STORY BUILDING

Scale - 1 1/2" = 1'-0"

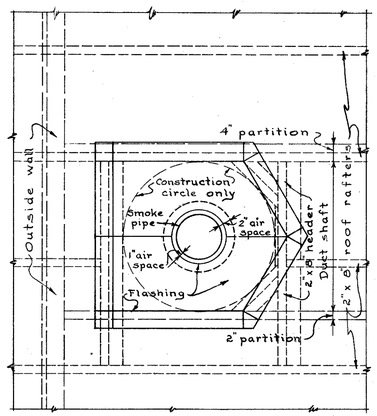

PLAN ABOVE ROOF

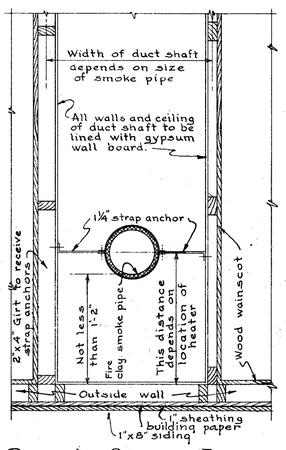

PLAN AT SECOND FLOOR

DETAIL THRU DUCT SHAFT THAT IS VERTICAL TO WALL

Scale - 3/4" = 1'-0"

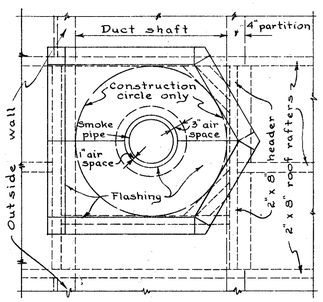

PLAN ABOVE ROOF

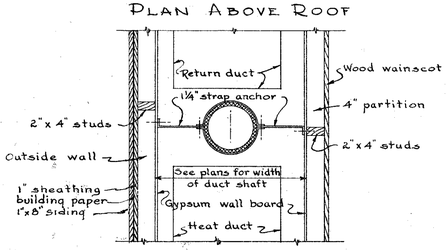

PLAN AT SECOND FLOOR

DETAIL THRU DUCT SHAFT THAT IS PARALLEL TO WALL

Scale - 3/4" = 1'-0"

Fire clay pipe shall be laid with full joints of rich cement mortar carefully pointed on inside.

T.C. pipe change to Fire Clay pipe.- 10/24/39

"A" - Addition to Smoke Pipe sizes

"B" GALV. PIPE USED AS A SEPARATOR ADDED ON ALL SECTIONS.

"C" EXTERIOR FINISH CHANGED

SCALE

3/4" = 1'-0" (0, 1', 2')

1 1/2" = 1'-0" (0, 1', 2')

REVISIONS		
A	12-13-40	HK
B	1-22-41	W.L.M.
C	1-27-41	R.B.

CONSTRUCTION DIVISION
OFFICE OF THE QUARTERMASTER GENERAL

MOBILIZATION BUILDINGS

DETAILS OF SMOKE PIPES

DRAWN BY	CHECKED BY	APPROVED BY DIRECTION	DATE
Winn	[illegible]	Edward J. Walsh, CAPT. QMC.	May 5, 1937.
TRACED BY Winn			PLAN NUMBER 700-234