PIPE SCHEDULE							
SYMBOL	DIMENSION						
A	6"	7"	8"	9"	10"	12"	14"
B	12"	14"	16"	18"	20"	24"	28"
C	4"	5"	5"	6"	6"	7"	9"

6" & 7" DIAM. FOR CANNON STOVES ONLY...

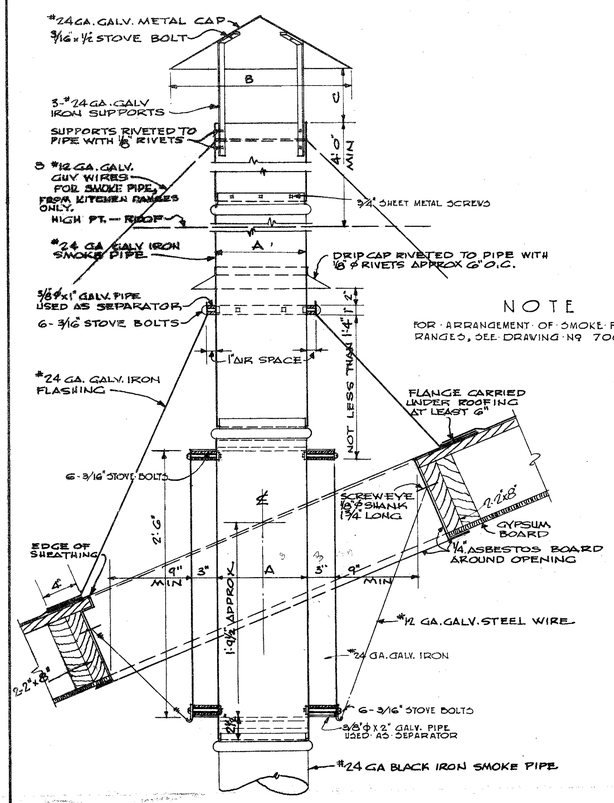

SECTION

NOTE

FOR ARRANGEMENT OF SMOKE PIPE FOR RANGES, SEE DRAWING No 700-239.

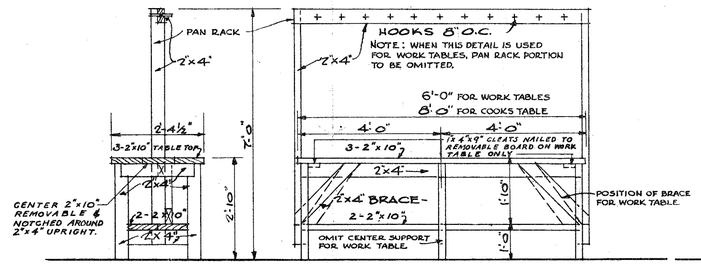

SIDE ELEV ELEVATION

COOK'S TABLE (WORK TABLE SIMILAR)

SCALE 1/2" = 1'-0"

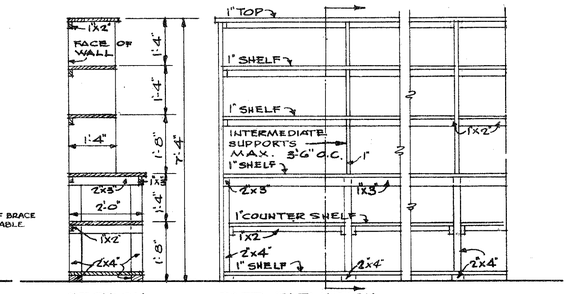

SECTION PART ELEVATION

STORE ROOM SHELVING

SCALE 1/2" = 1'-0"

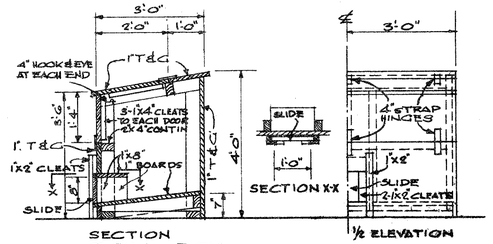

SECTION

COAL BOX

SCALE 1/2" = 1'-0"

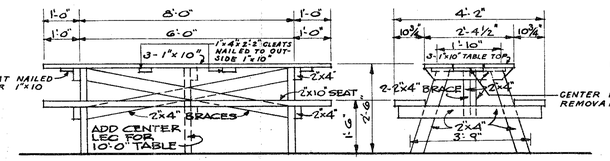

SIDE ELEVATION END ELEVATION

ENLISTED MEN'S TABLE

SCALE 1/2" = 1'-0"

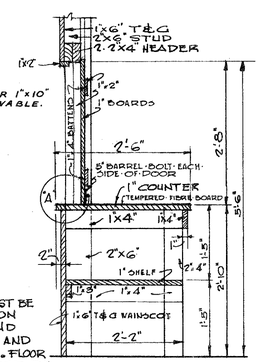

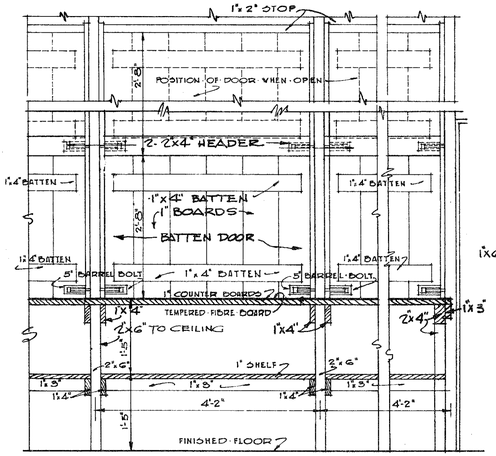

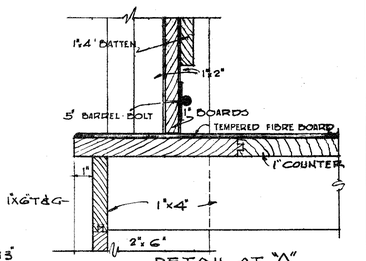

DETAIL AT "A"

SCALE 3" = 1'-0"

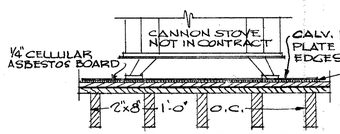

NOTE: CANNON STOVES MUST BE SET ON #24 GA. GALV. IRON FLOOR PLATE WHICH WILL EXTEND NOT LESS THAN 6" ON BOTH SIDES AND BACK AND 1'-6" IN FRONT OF SAME. FLOOR UNDER PLATE MUST BE PROTECTED BY 1/4" CELLULAR ASBESTOS BOARD

FLOOR SECTION AT CANNON STOVE

SCALE 3/4" = 1'-0"

CROSS SECTION LONGITUDINAL SECTION

KITCHEN COUNTER AND BATTEN DOORS

SCALE 3/4" = 1'-0"

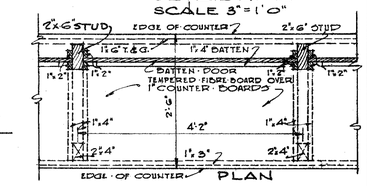

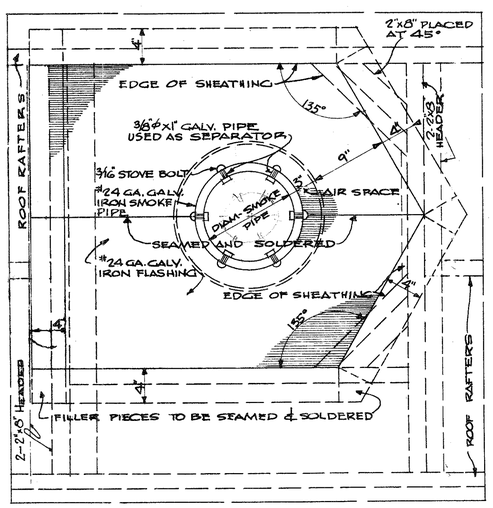

PLAN ABOVE ROOF...

DETAIL OF SMOKE PIPE & FRAMING AT ROOF.....

ONE STORY BUILDING..

SCALE 1 1/2" = 1'-0"

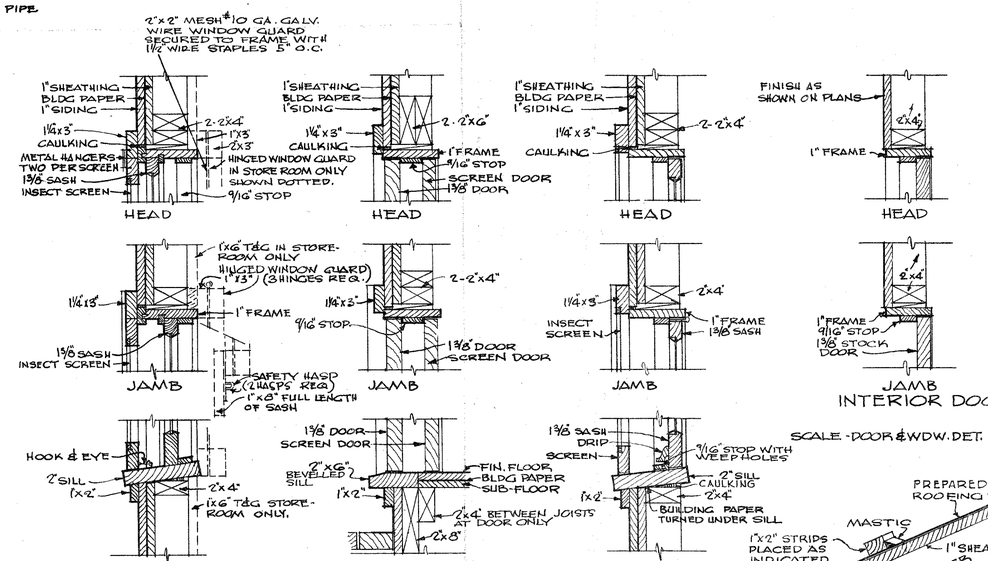

SCALE - DOOR & WDW. DET. 1 1/2" = 1'-0"

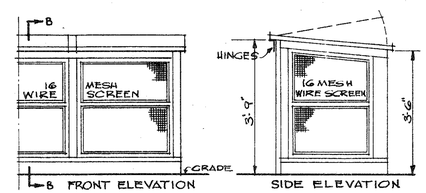

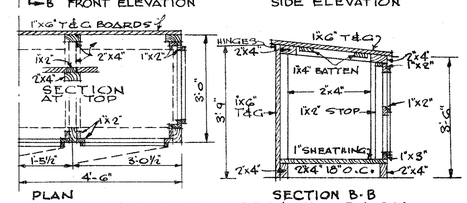

FREE STANDING GARBAGE RACK

SCALE 1/2" = 1'-0"

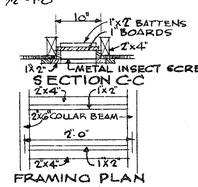

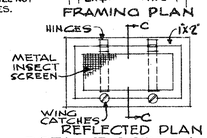

DETAIL OF SCREENED OPG

SCALE 3/4" = 1'-0"

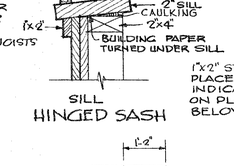

NOTE: 1"x2" STRIPS TO BE PLACED SO WEEP SLOTS WILL NOT OCCUR OVER EXT. ENTRANCES.

EAVE DETAIL

SCALE 1 1/2" = 1'-0"

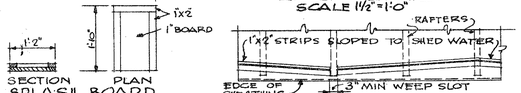

PART PLAN OF EAVE

SCALE 1/2" = 1'-0"

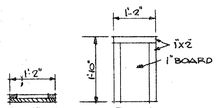

SECTION PLAN

SPLASH BOARD

SCALE 1/2" = 1'-0"

REVISIONS

(A) SMOKE PIPE FOR RANGES CHANGED IN DIMENSION.

(B) NOTES ADDED TO EAVE DETAIL, COOK'S TABLE & SMOKE PIPE DETAILS. FINISH ON ONE SIDE OF INTERIOR DOOR DETAIL REMOVED.

(C) COOK'S TABLE & ENLISTED MEN'S TABLE REVISED.

(D) KITCHEN COUNTER & SMOKE PIPE.

SCALE	CONSTRUCTION DIVISION OFFICE OF THE QUARTERMASTER GENERAL			
AS NOTED				
REVISIONS	MOBILIZATION BUILDINGS MESS HALLS 118, 170, 210, 250 MEN MISCELLANEOUS DETAILS			
(A) 12-12-40 C.R.F.				
(B) 12-26-40 J.F.C.				
(C) 1-9-41 A.E.H.				
(D) 1-16-41 T.G.				
	DRAWN BY LEKTRIOI	CHECKED BY J.F.C.	APPROVED BY DIRECTION Clemens Quartes MAJOR Q.M.C.	DATE OCT. 15, 1940
	TRACED BY PL			PLAN NUMBER 700-1129

THIS DRAWING SUPERSEDES DRAWINGS 700-1116 & 1125.