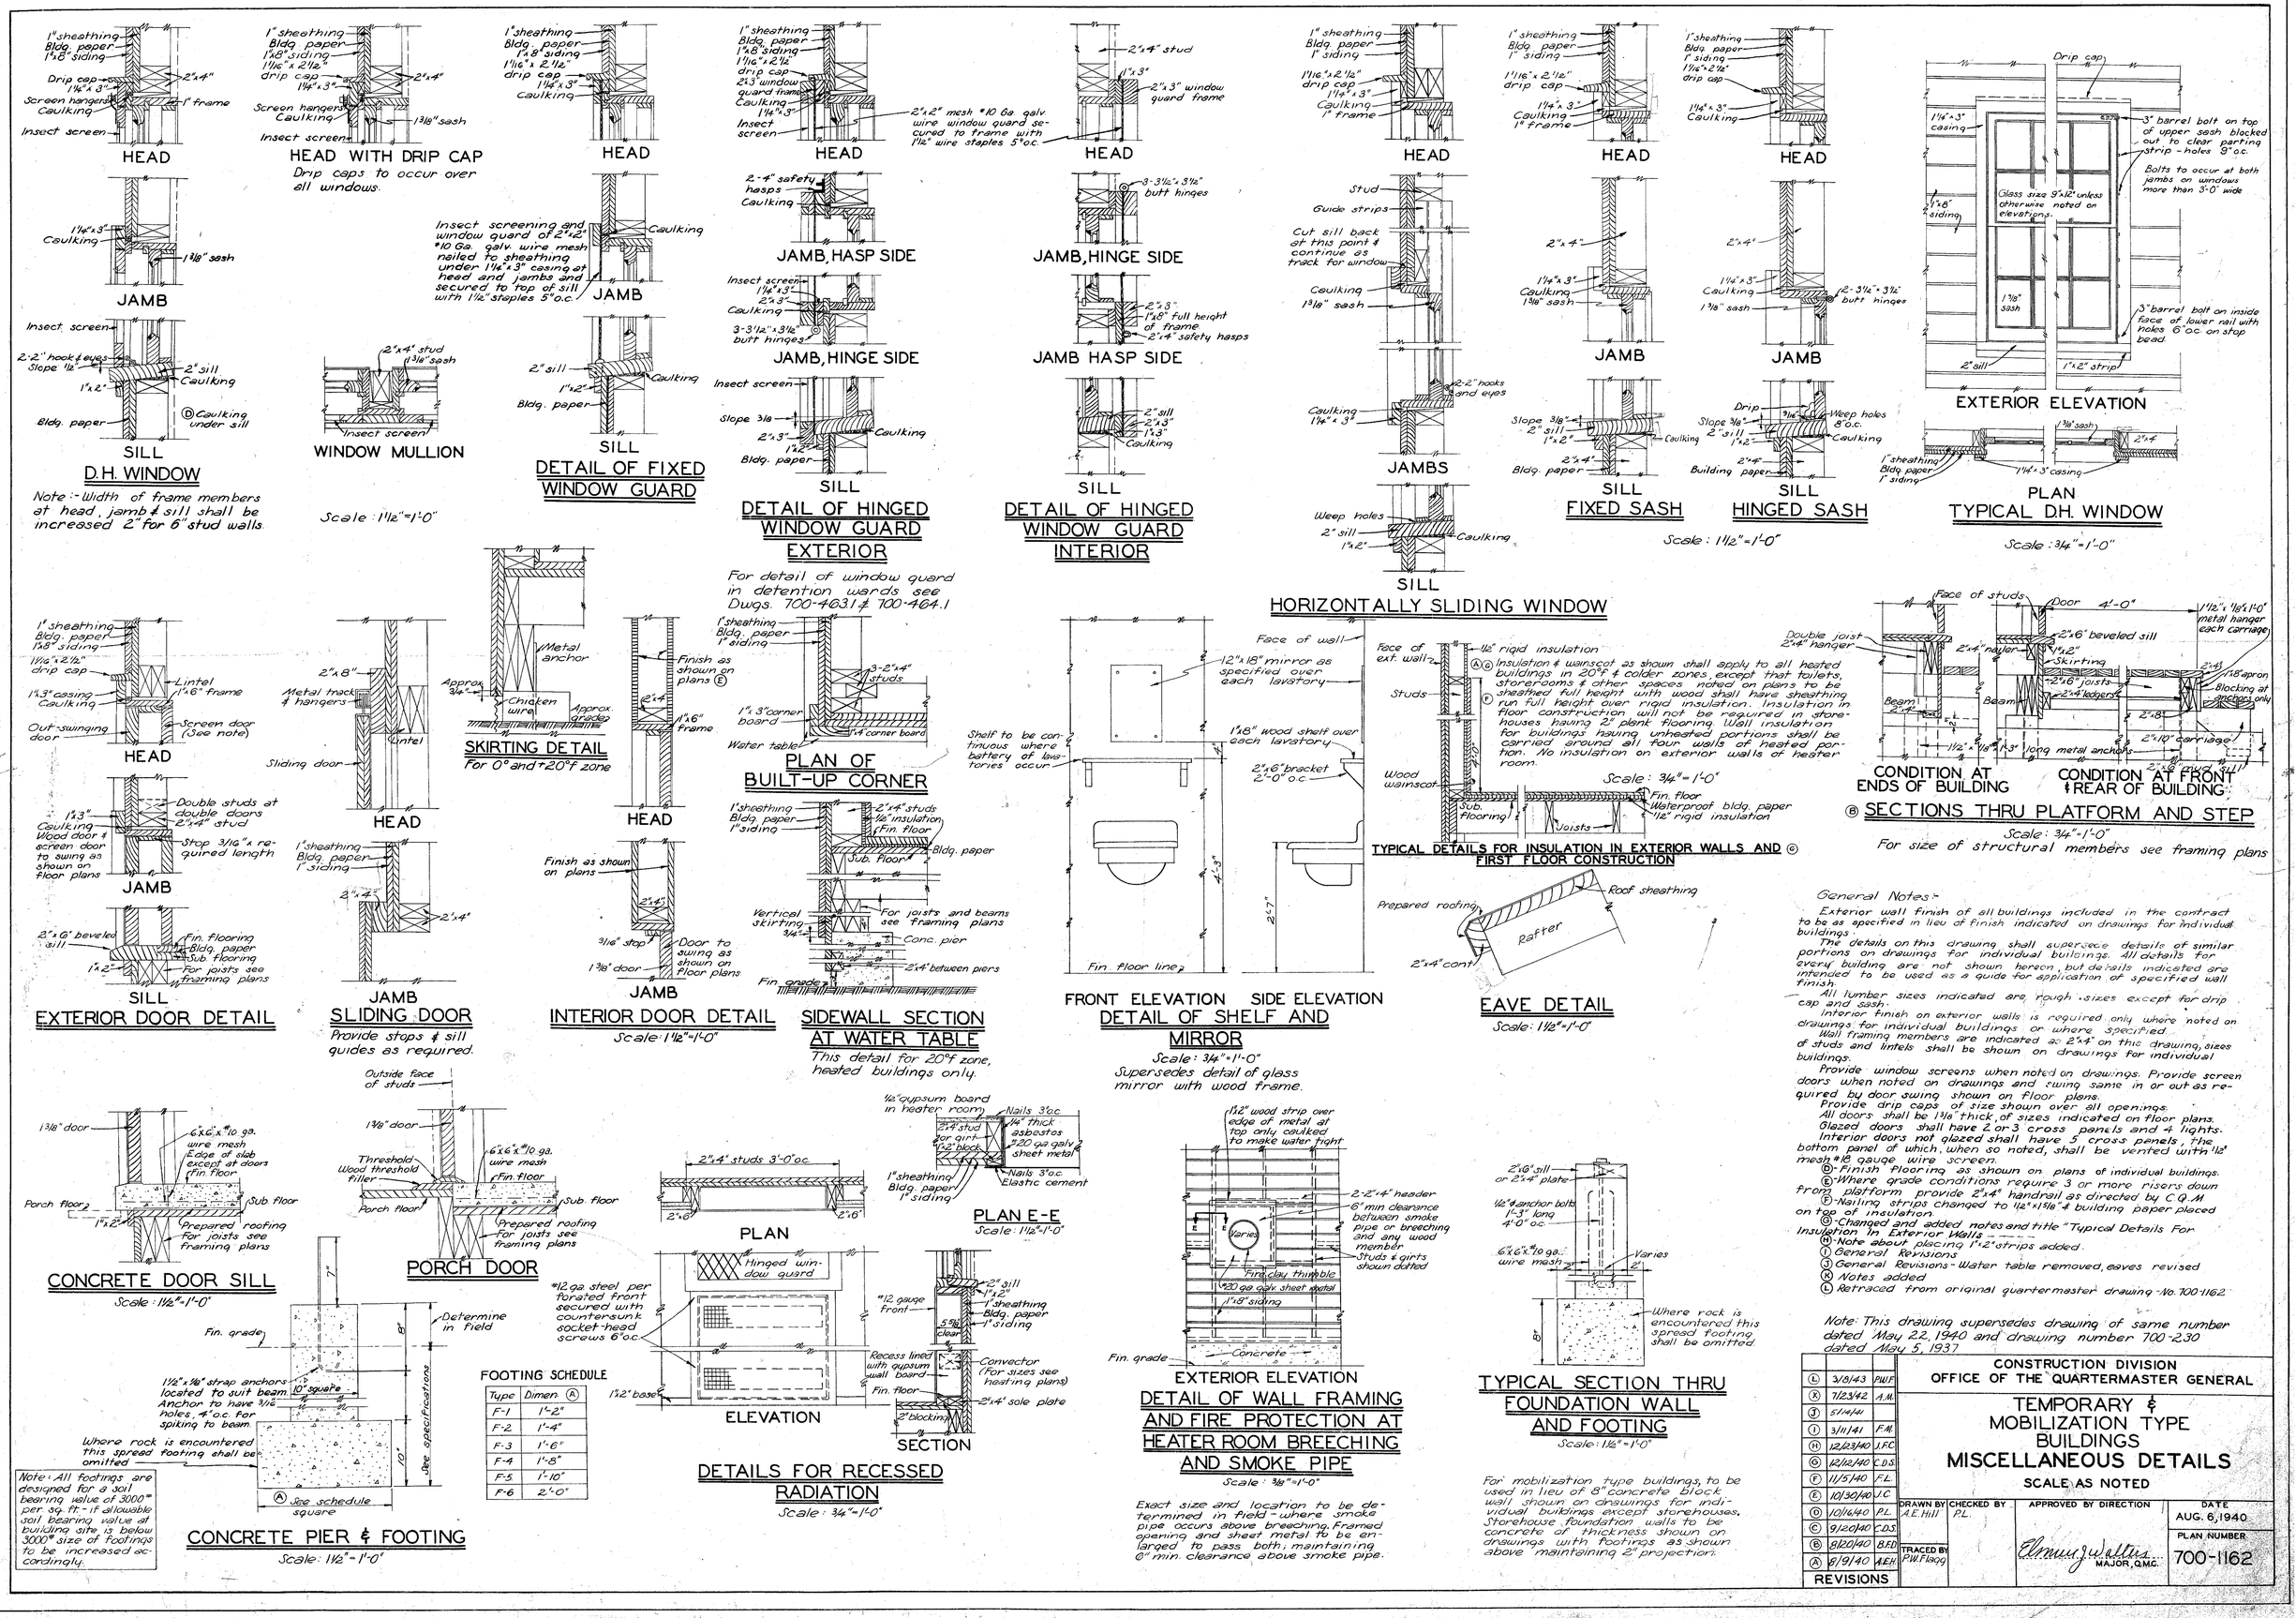

General Notes:-

Exterior wall finish of all buildings included in the contract to be as specified in lieu of finish indicated on drawings for individual buildings.

The details on this drawing shall supersede details of similar portions on drawings for individual buildings. All details for every building are not shown hereon, but details indicated are intended to be used as a guide for application of specified wall finish.

All lumber sizes indicated are rough sizes except for drip cap and sash.

Interior finish on exterior walls is required only where noted on drawings for individual buildings or where specified.

Wall framing members are indicated as 2"x4" on this drawing, sizes of studs and lintels shall be shown on drawings for individual buildings.

Provide window screens when noted on drawings. Provide screen doors when noted on drawings and swing same in or out as required by door swing shown on floor plans.

Provide drip caps of size shown over all openings.

All doors shall be 1⅜" thick, of sizes indicated on floor plans.

Glazed doors shall have 2 or 3 cross panels and 4 lights.

Interior doors not glazed shall have 5 cross panels, the bottom panel of which, when so noted, shall be vented with 12" mesh #18 gauge wire screen.

(D)-Finish flooring as shown on plans of individual buildings.

(E)-Where grade conditions require 3 or more risers down from platform provide 2"x4" handrail as directed by C.Q.M.

(F)-Nailing strips changed to 1½"x1⅝" & building paper placed on top of insulation.

(G)-Changed and added notes and title "Typical Details For Insulation In Exterior Walls ——

(H)-Note about placing 1"x2" strips added.

(I) General Revisions

(J) General Revisions - Water table removed, eaves revised

(K) Notes added

(L) Retraced from original quartermaster drawing No. 700-1162

Note: This drawing supersedes drawing of same number dated May 22, 1940 and drawing number 700-230 dated May 5, 1937

(L)	3/8/43	P.W.F.	
(K)	7/23/42	A.M.	
(J)	5/14/41	F.M.	
(I)	3/11/41	F.M.	
(H)	12/23/40	J.F.C.	
(G)	12/12/40	C.D.S.	
(F)	11/5/40	F.L.	
(E)	10/30/40	J.C.	
(D)	10/16/40	P.L.	
(C)	9/20/40	C.D.S.	
(B)	8/20/40	B.F.D.	
(A)	8/9/40	A.E.H.	
REVISIONS			

CONSTRUCTION DIVISION
OFFICE OF THE QUARTERMASTER GENERAL

TEMPORARY & MOBILIZATION TYPE BUILDINGS

MISCELLANEOUS DETAILS

SCALE AS NOTED

DRAWN BY	CHECKED BY	APPROVED BY DIRECTION	DATE
A.E. Hill	P.L.	Elmer J. Walters, MAJOR, Q.M.C.	AUG. 6, 1940
TRACED BY P.W. Flagg			PLAN NUMBER 700-1162