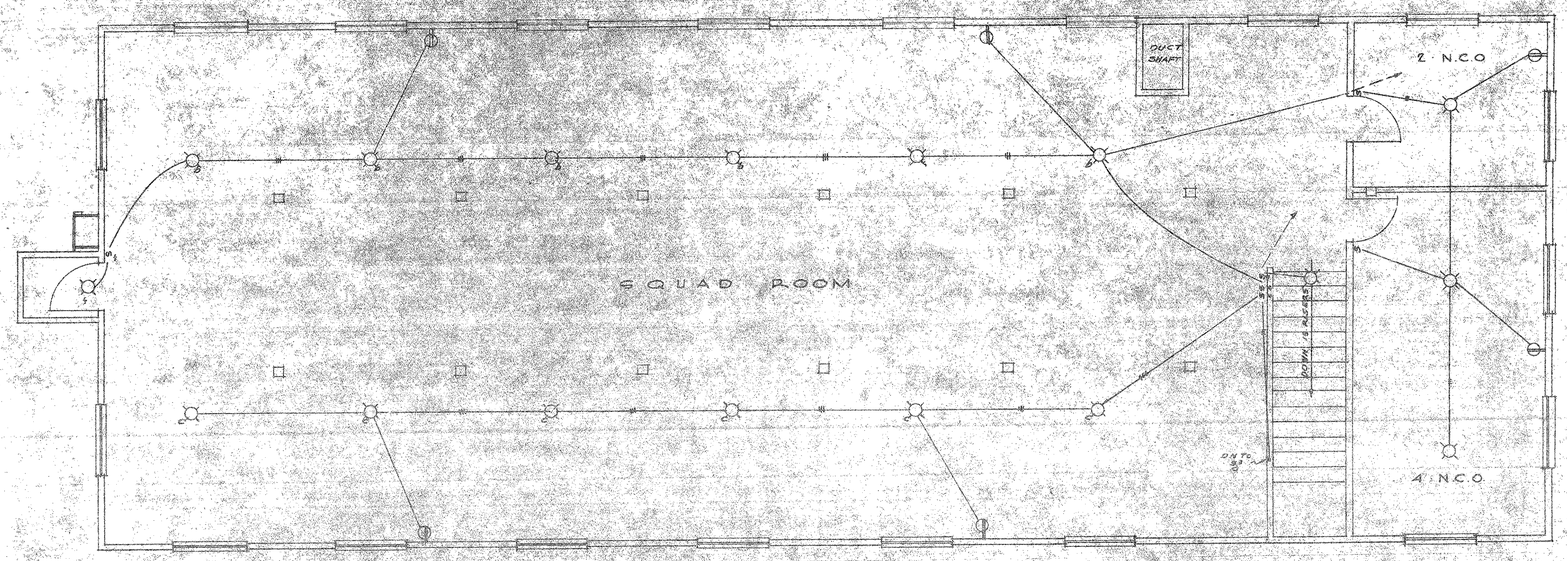

SECOND FLOOR PLAN

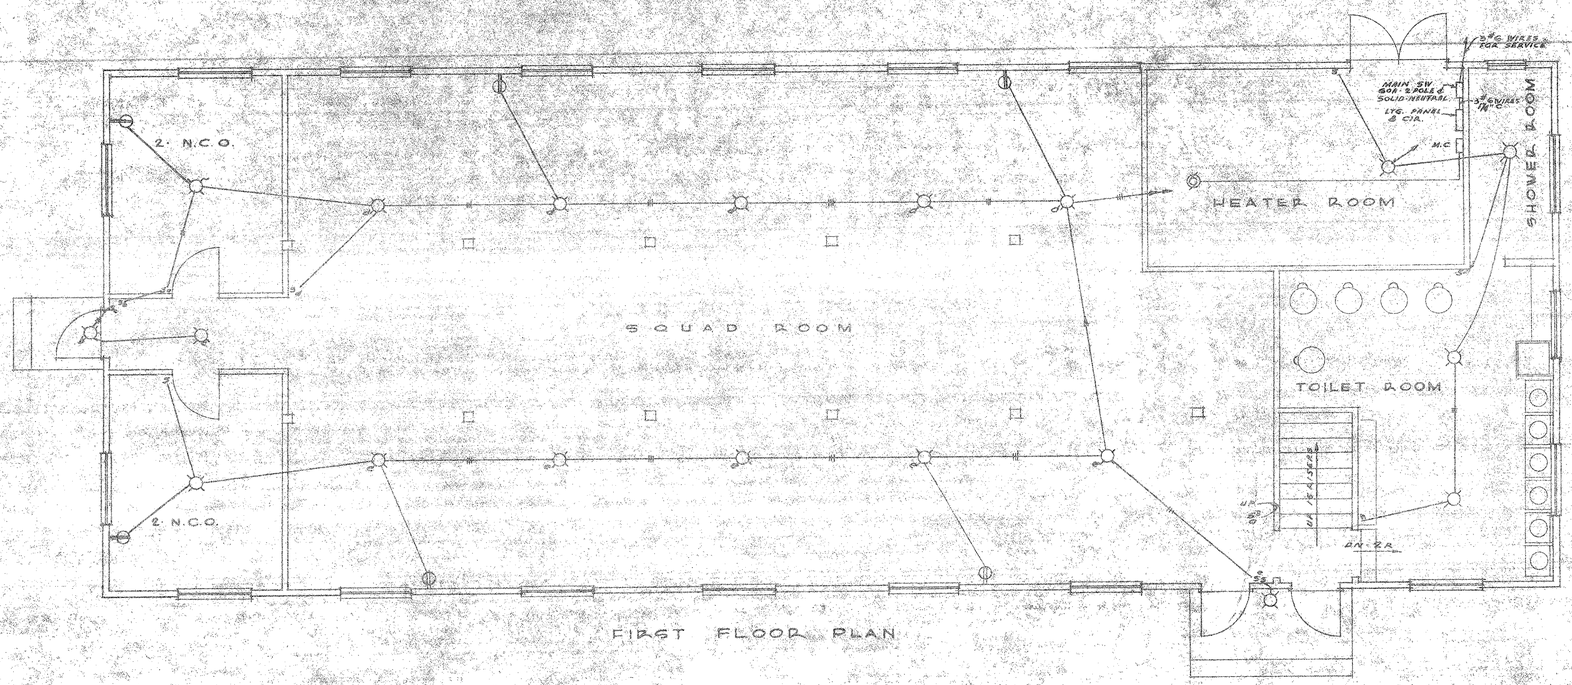

FIRST FLOOR PLAN

ELECTRIC FIXTURE SCHEDULE		
ROOM DESIGNATION	TYPE	WATTS
SQUAD ROOM	CS	60
HEATER ROOM	A	25
TOILET ROOM	C	60
SHOWER ROOM	JX	60
N.C.O. ROOM	CS	60
EXTERIOR	F	25

(A) SW. LOCATION CHGED

(B) FIXTURE REMOVED FIXTURE RELOCATED CIRCUIT CHANGED

(C) REMOVED MOTOR INC. SIZE OF SERVICE

(D) CHANGED RUN ON 2ND FLR FROM 3 SQUD TO 2 COND CABLE.

(E) ADDED RECEPTACLES AND SHADES ON SQUAD RM. FIX.

SCALE	CONSTRUCTION DIVISION OFFICE OF THE QUARTERMASTER GENERAL
1/4" = 1'-0"	
REVISIONS	
(A) 5/28/40	
(B) 6/6/40 A.J.B.	TEMPORARY BUILDINGS BARRACKS 63 MEN ELECTRIC
(C) 6/24/40 F.M.T.D.	
(D) 11/13/40 F.M.T.D.	
(E) 12/19/40 F.M.T.D.	

DRAWN BY	CHECKED BY	APPROVED BY DIRECTION	DATE
S.A.M.	M.D. PL	Elmer J. [illegible] Lt. Col. Q.M.C.	MAY 20, 1940
TRACED BY J.J.B.			PLAN NUMBER 700-1172