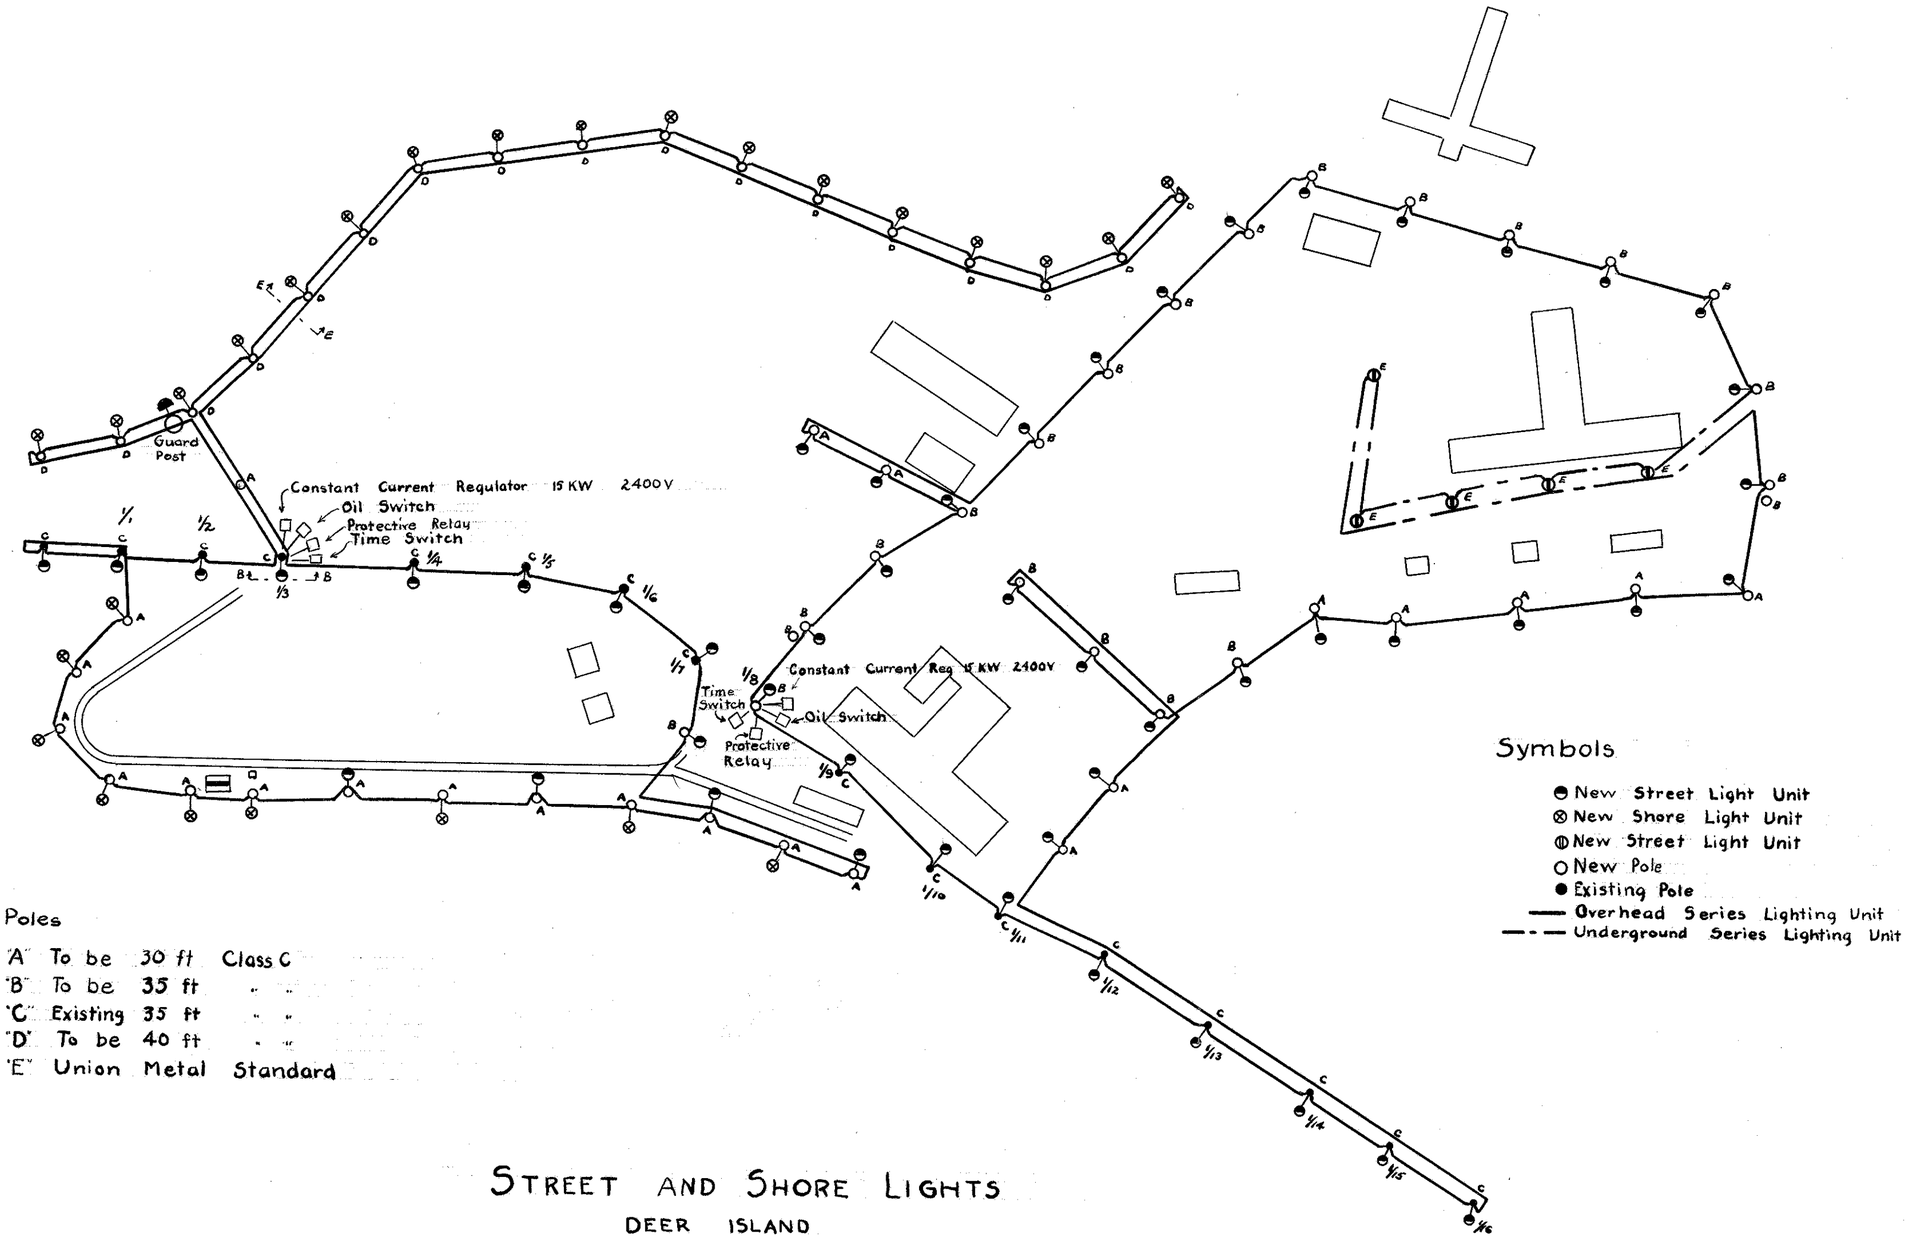

Poles

"A" To be 30 ft Class C
"B" To be 35 ft " "
"C" Existing 35 ft " "
"D" To be 40 ft " "
"E" Union Metal Standard

STREET AND SHORE LIGHTS

DEER ISLAND