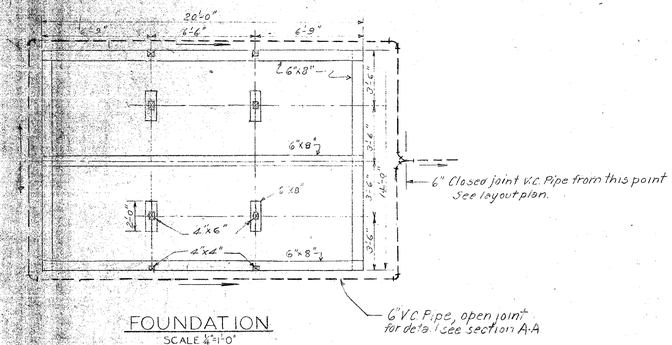

FOUNDATION
SCALE ¼"=1'-0"

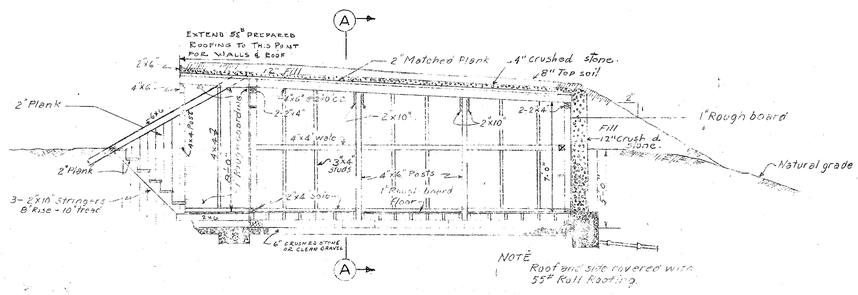

SECTIONAL ELEVATION
SCALE ¼"=1'-0"

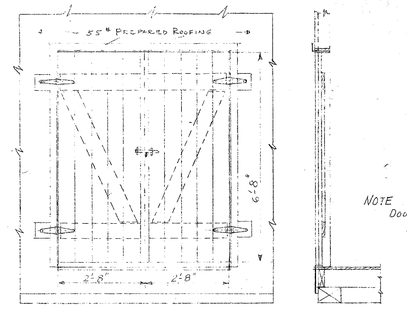

NOTE
Double thickness 1" boards and battens
Strap Hinges. and Thumb Latch.

DOOR DETAIL
SCALE ½"=1'-0"

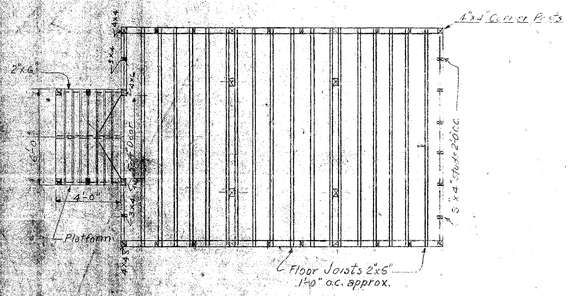

FLOOR FRAMING PLAN
SCALE ¼"=1'-0"

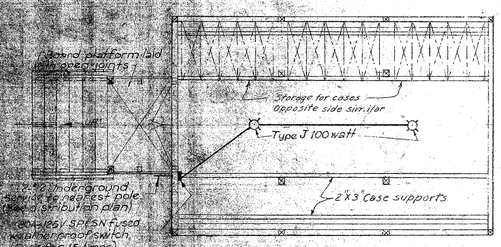

FLOOR PLAN
SCALE ¼"=1'-0"

Note:
For fixture details see specifications.

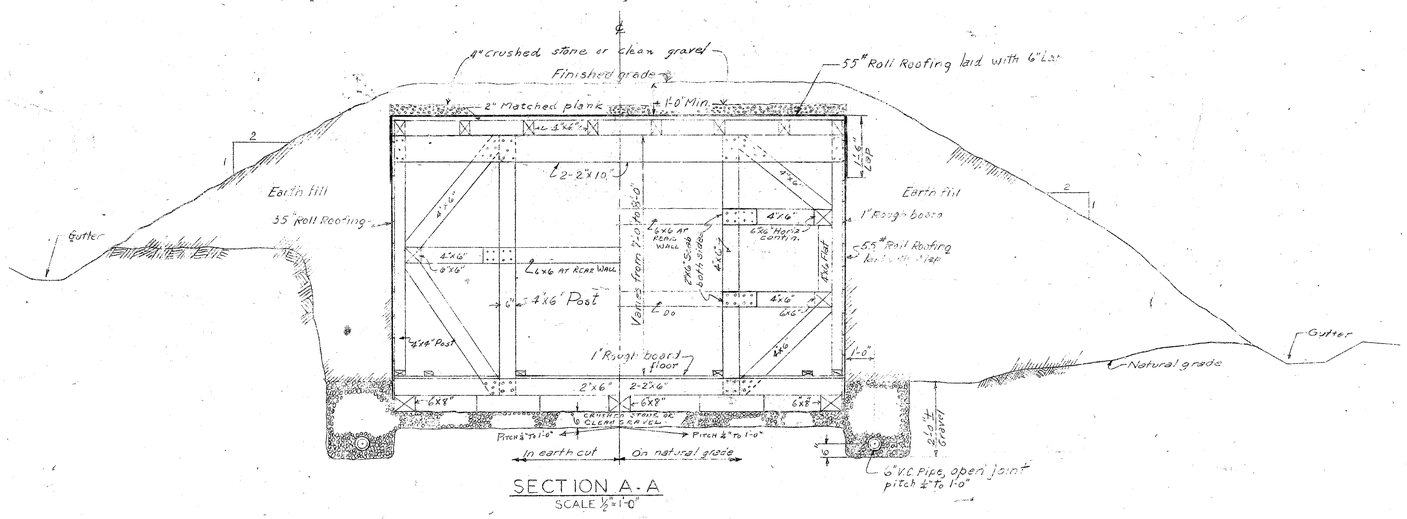

SECTION A-A
SCALE ½"=1'-0"

Note:
Earth fill over Earth Covered Store Room to have 1 on 2 slope unless otherwise shown on Layout and Drainage Plan.

TRANSFER DRAWING

NO.	CHARACTER	DATE	BY
6	Transfer dwg. No changes	3/14/44	
5	Natural grade design added	5/27/43	J.E.L.
4	4"x4" BRACES ADDED WALL STUDS 3"x4"	5/8/43	L.M.B.
3	ELECTRICAL DETAILS ADDED	2/16/43	H.S.G.
1	4" CRUSHED STONE ADDED ON TOP & 12" AT BACK OF STORE RM.	7/12/43	H.V.

REVISIONS

EARTH COVERED STORE ROOM
LOC. 127 - SITE 944

U. S. ENGINEER OFFICE, BOSTON, MASS.

SCALE AS SHOWN
FEB. 1943

APPROVAL RECOMMENDED:
John E. Allen
CHIEF, ENGINEERING DIVISION

SUBMITTED:
[signature]
CHIEF, DESIGN SECTION, SR. ENGINEER

[signature]
ASSOCIATE ENGINEER

DES. BY
DR. BY
TR. BY
CH. BY

APPROVED:
[signature]
COLONEL, CORPS OF ENGINEERS
DISTRICT ENGINEER

FILE NO. 4-14-2-5