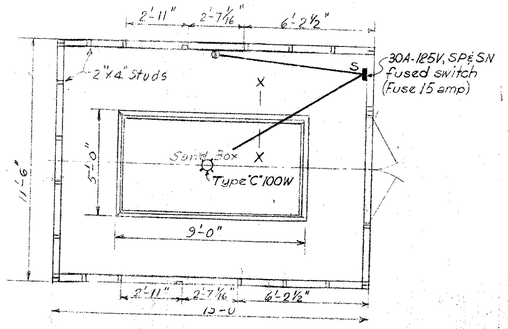

PLAN
SCALE 1/4"=1'-0"

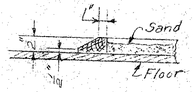

SECTION X-X

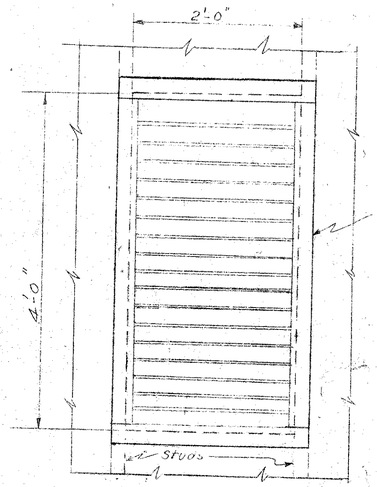

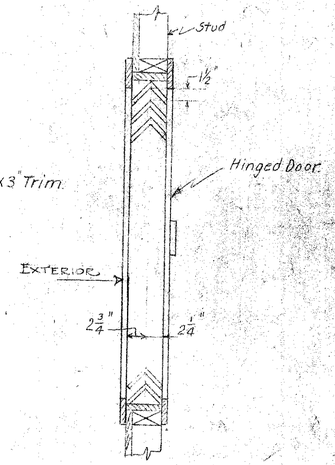

LOUVRE DETAIL
SCALE 1"=1'-0"

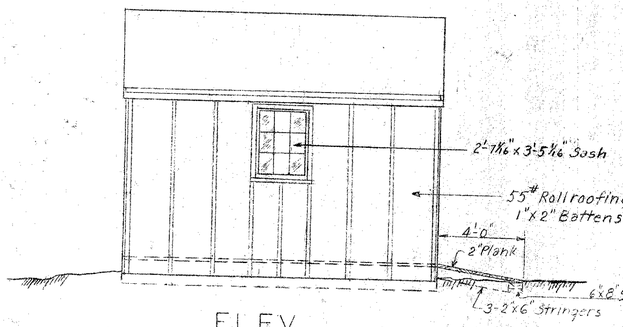

ELEV.

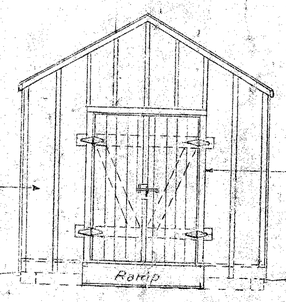

FRONT

NOTE
Batten doors 5'-0"x7'-0"
Strap Hinges and Thumb Latch

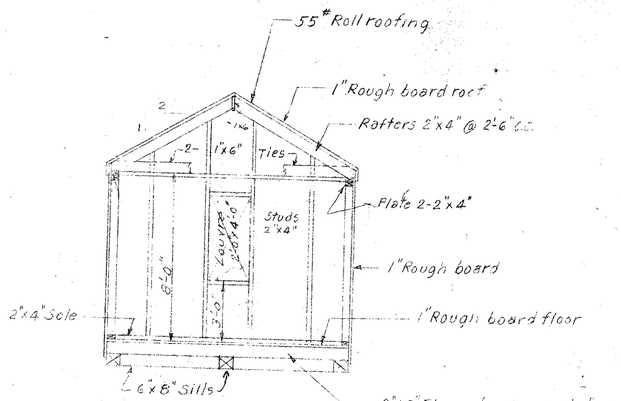

SECTION
SCALE 1/4"=1'-0"

NOTE
Refer to Drawing No. 500-2y for applicable construction details.
For fixture details see specifications.
Electrical service equipment may be located at opposite end of building where required by service conditions

TRANSFER DRAWING

GENERATOR SHELTER
SITE 944

U. S. ENGINEER OFFICE BOSTON MASS.
SCALE AS SHOWN
FEB 1943

APPROVAL RECOMMENDED: John E. Allen. CHIEF ENGINEERING DIVISION
APPROVED: CORPS OF ENGINEERS DISTRICT ENGINEER
SUBMITTED: CHIEF DESIGN SECTION SR. ENGINEER
ASSOCIATE ENGINEER
DES. BY
DR. BY GWM
TR. BY
CH. BY
FILE NO 4-14-2-7

3	Transfer dwg. No changes	3-14-44	
2	ELECTRICAL DETAILS ADDED	2/16/43	MJG.
1	center 6x8 sill added	9/12/43	HEV

REVISIONS