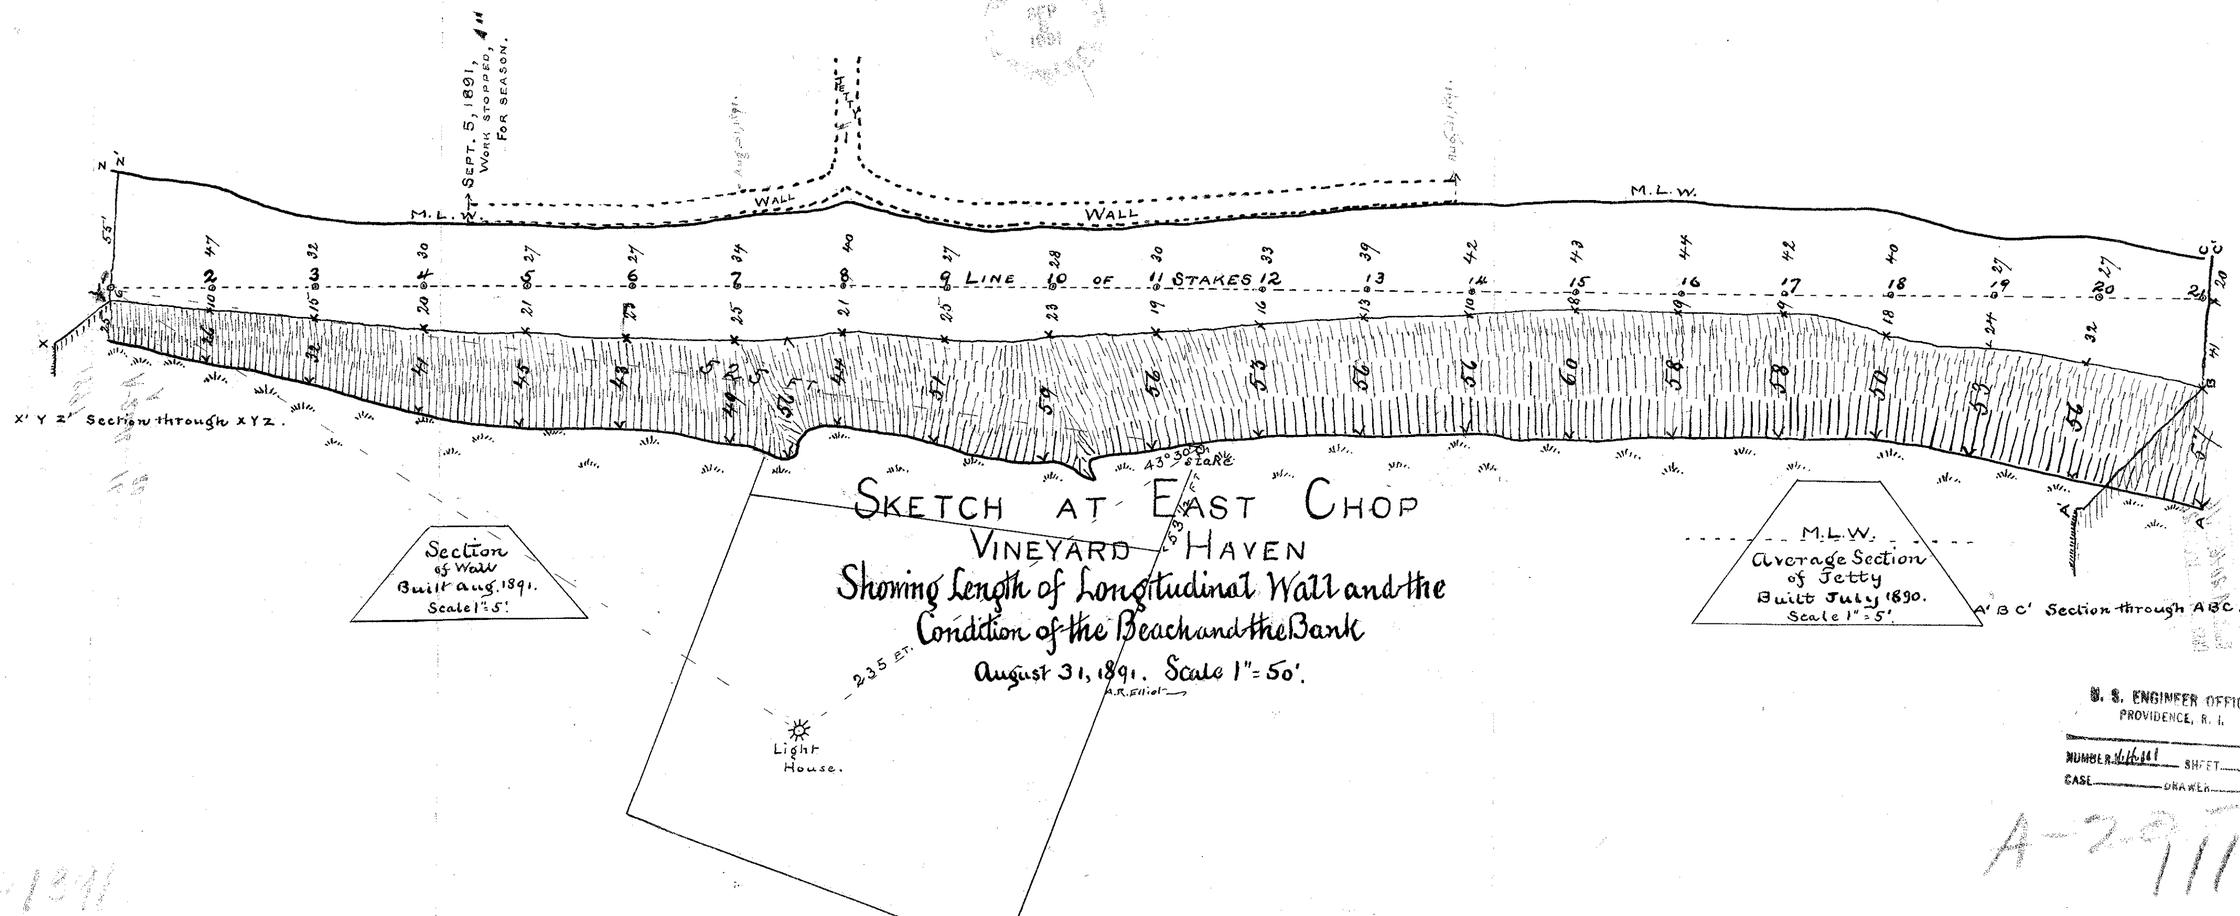
SKETCH AT EAST CHOP
VINEYARD HAVEN
Showing Length of Longitudinal Wall and the Condition of the Beach and the Bank
August 31, 1891. Scale 1" = 50'.
A.R. Elliot
Sept. 5, 1891, Work stopped, 4" for season.
M.L.W.
WALL
WALL
M.L.W.
LINE OF STAKES
X' Y Z' Section through XYZ.
Section of Wall Built Aug. 1891. Scale 1" = 5'.
M.L.W. Average Section of Jetty Built July 1890. Scale 1" = 5'.
A' B C' Section through ABC.
Light House.
235 FT.
43° 30' 0" STAKE
53 1/2 FT.
U. S. ENGINEER OFFICE, PROVIDENCE, R. I.
NUMBER
SHEET
CASE
DRAWER
A-2-76
111