U. S. ENGINEER OFFICE, PROVIDENCE, R. I.
NUMBER 4H-101 SHEET
CASE DRAWN
92
b
W. H. 83.
101
WOODS HOLL, 1883.

PLAN OF PIER, ETC.
to be built by the U.S.
in the
GREAT HARBOR
- of -
WOODS HOLL, MASS.

SCALE OF FEET.
100 50 0 10 20 30 40 50

Sent to the Chairman of the I. and H. Commissioners of Massachusetts, with letter of this date.

George H. Elliot.
Lieut. Col. of Engineers.

Engineer Office, U.S.A.
Newport, R.I. June 6. 1883.

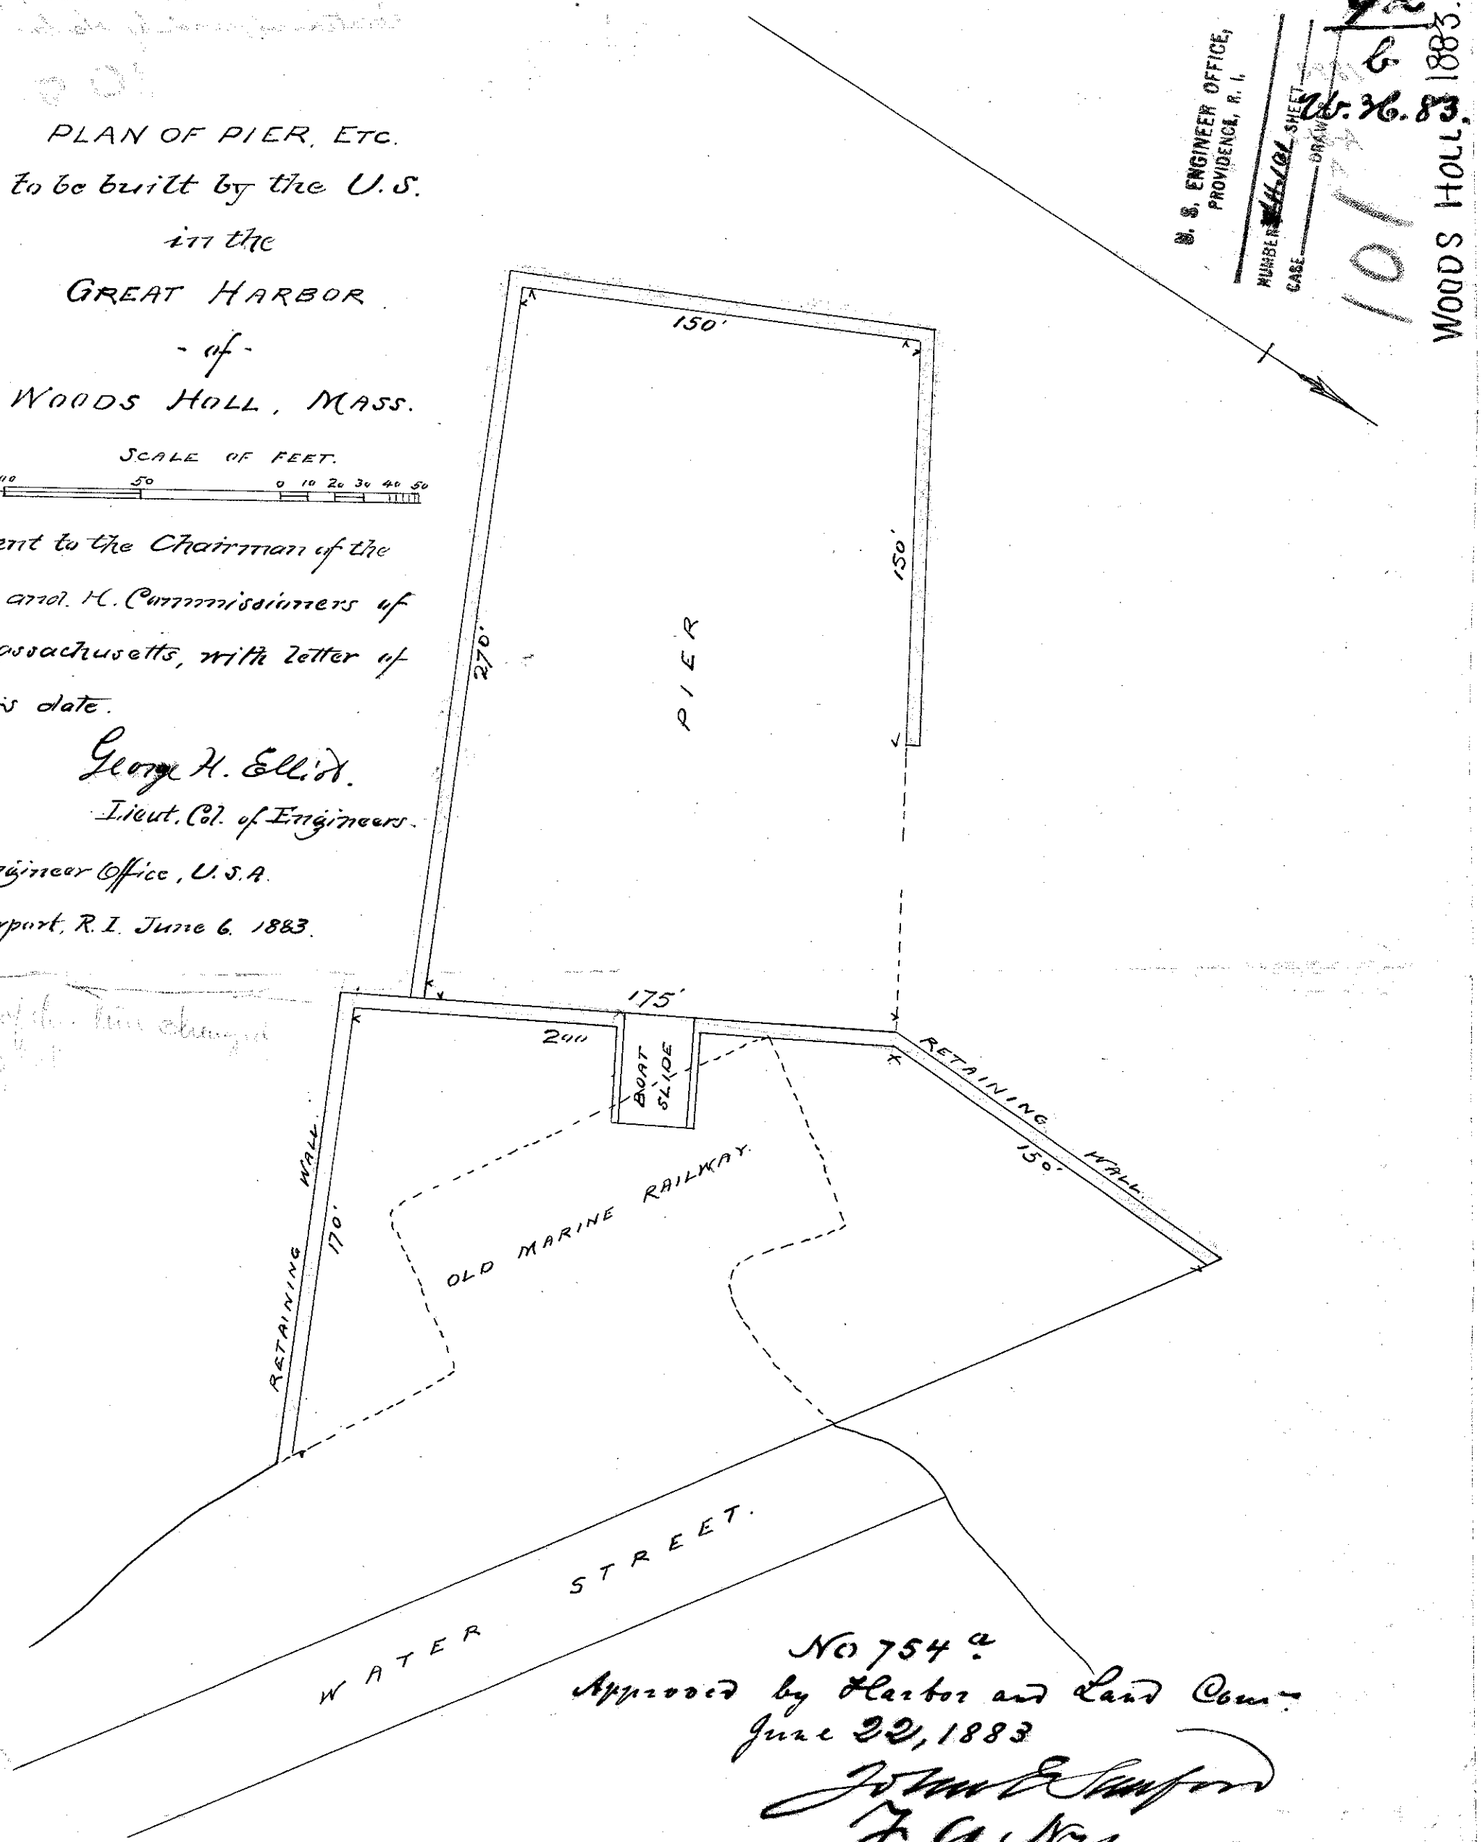

No 754a.
Approved by Harbor and Land Comm.
June 22, 1883
John E. Sanford
F. A. Nye
Henry L. Whiting

WOOD HOLL 1883