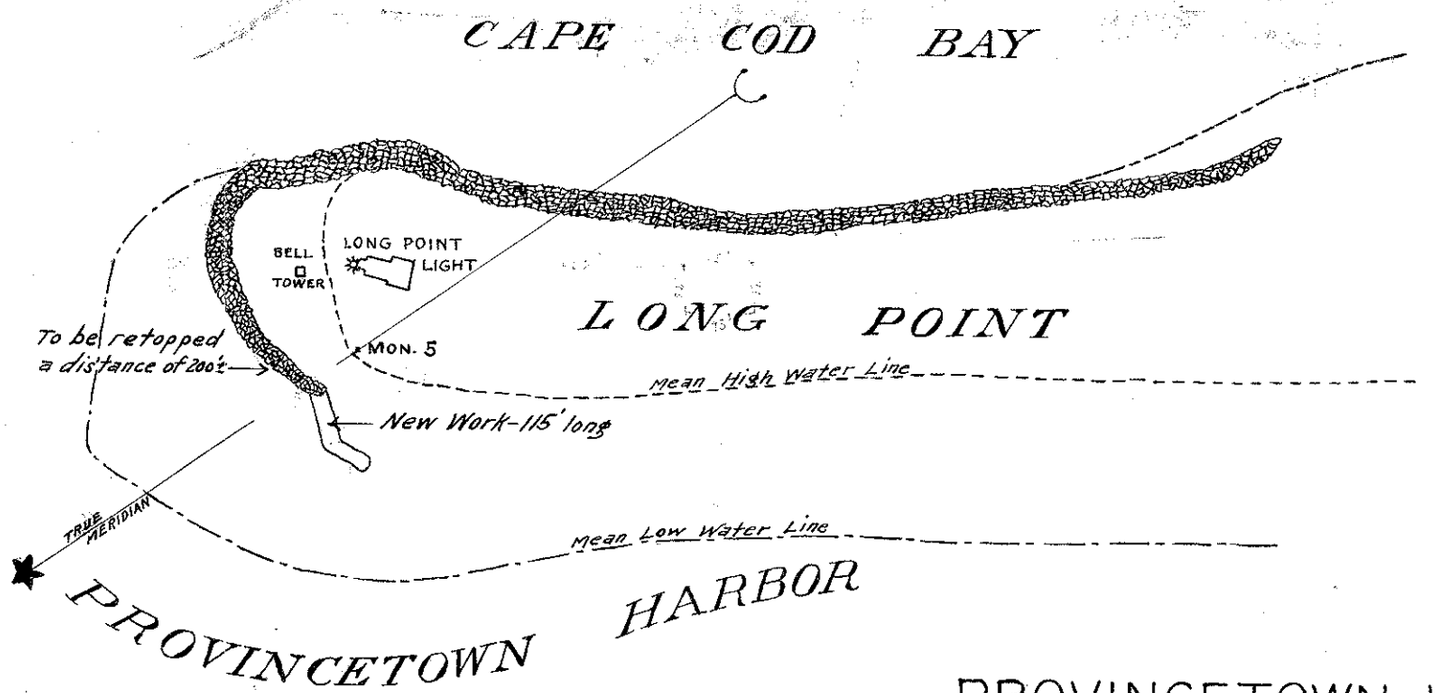

PROVINCETOWN HARBOR

MASSACHUSETTS

PLAN SHOWING PROPOSED ADDITION TO BREAKWATER AT LONG POINT

SCALE OF PLAN 1 INCH = 200 FT.

100 50 0 1 2 3 4 5 6 7 8 900 ft.

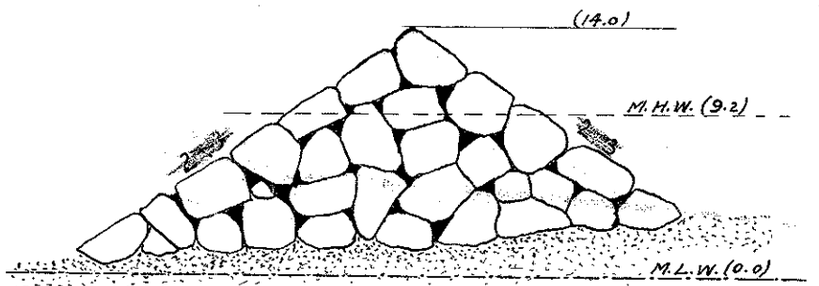

MAXIMUM CROSS SECTION OF BREAKWATER EXTENSION

SCALE,- 1 INCH = 10 FT.

10 5 0 10 20 ft.

U. S. Engineer Office, Boston, Mass
October 5, 1904
To accompany specifications of this date

W. S. Stanton
Col. Corps of Engineers

#81 Prov.
Dr. 29