CHANNEL
WOODS HOLE, MASS.

SCALE 1" = 200'.

100 0 200 400 600 800 1000 FEET

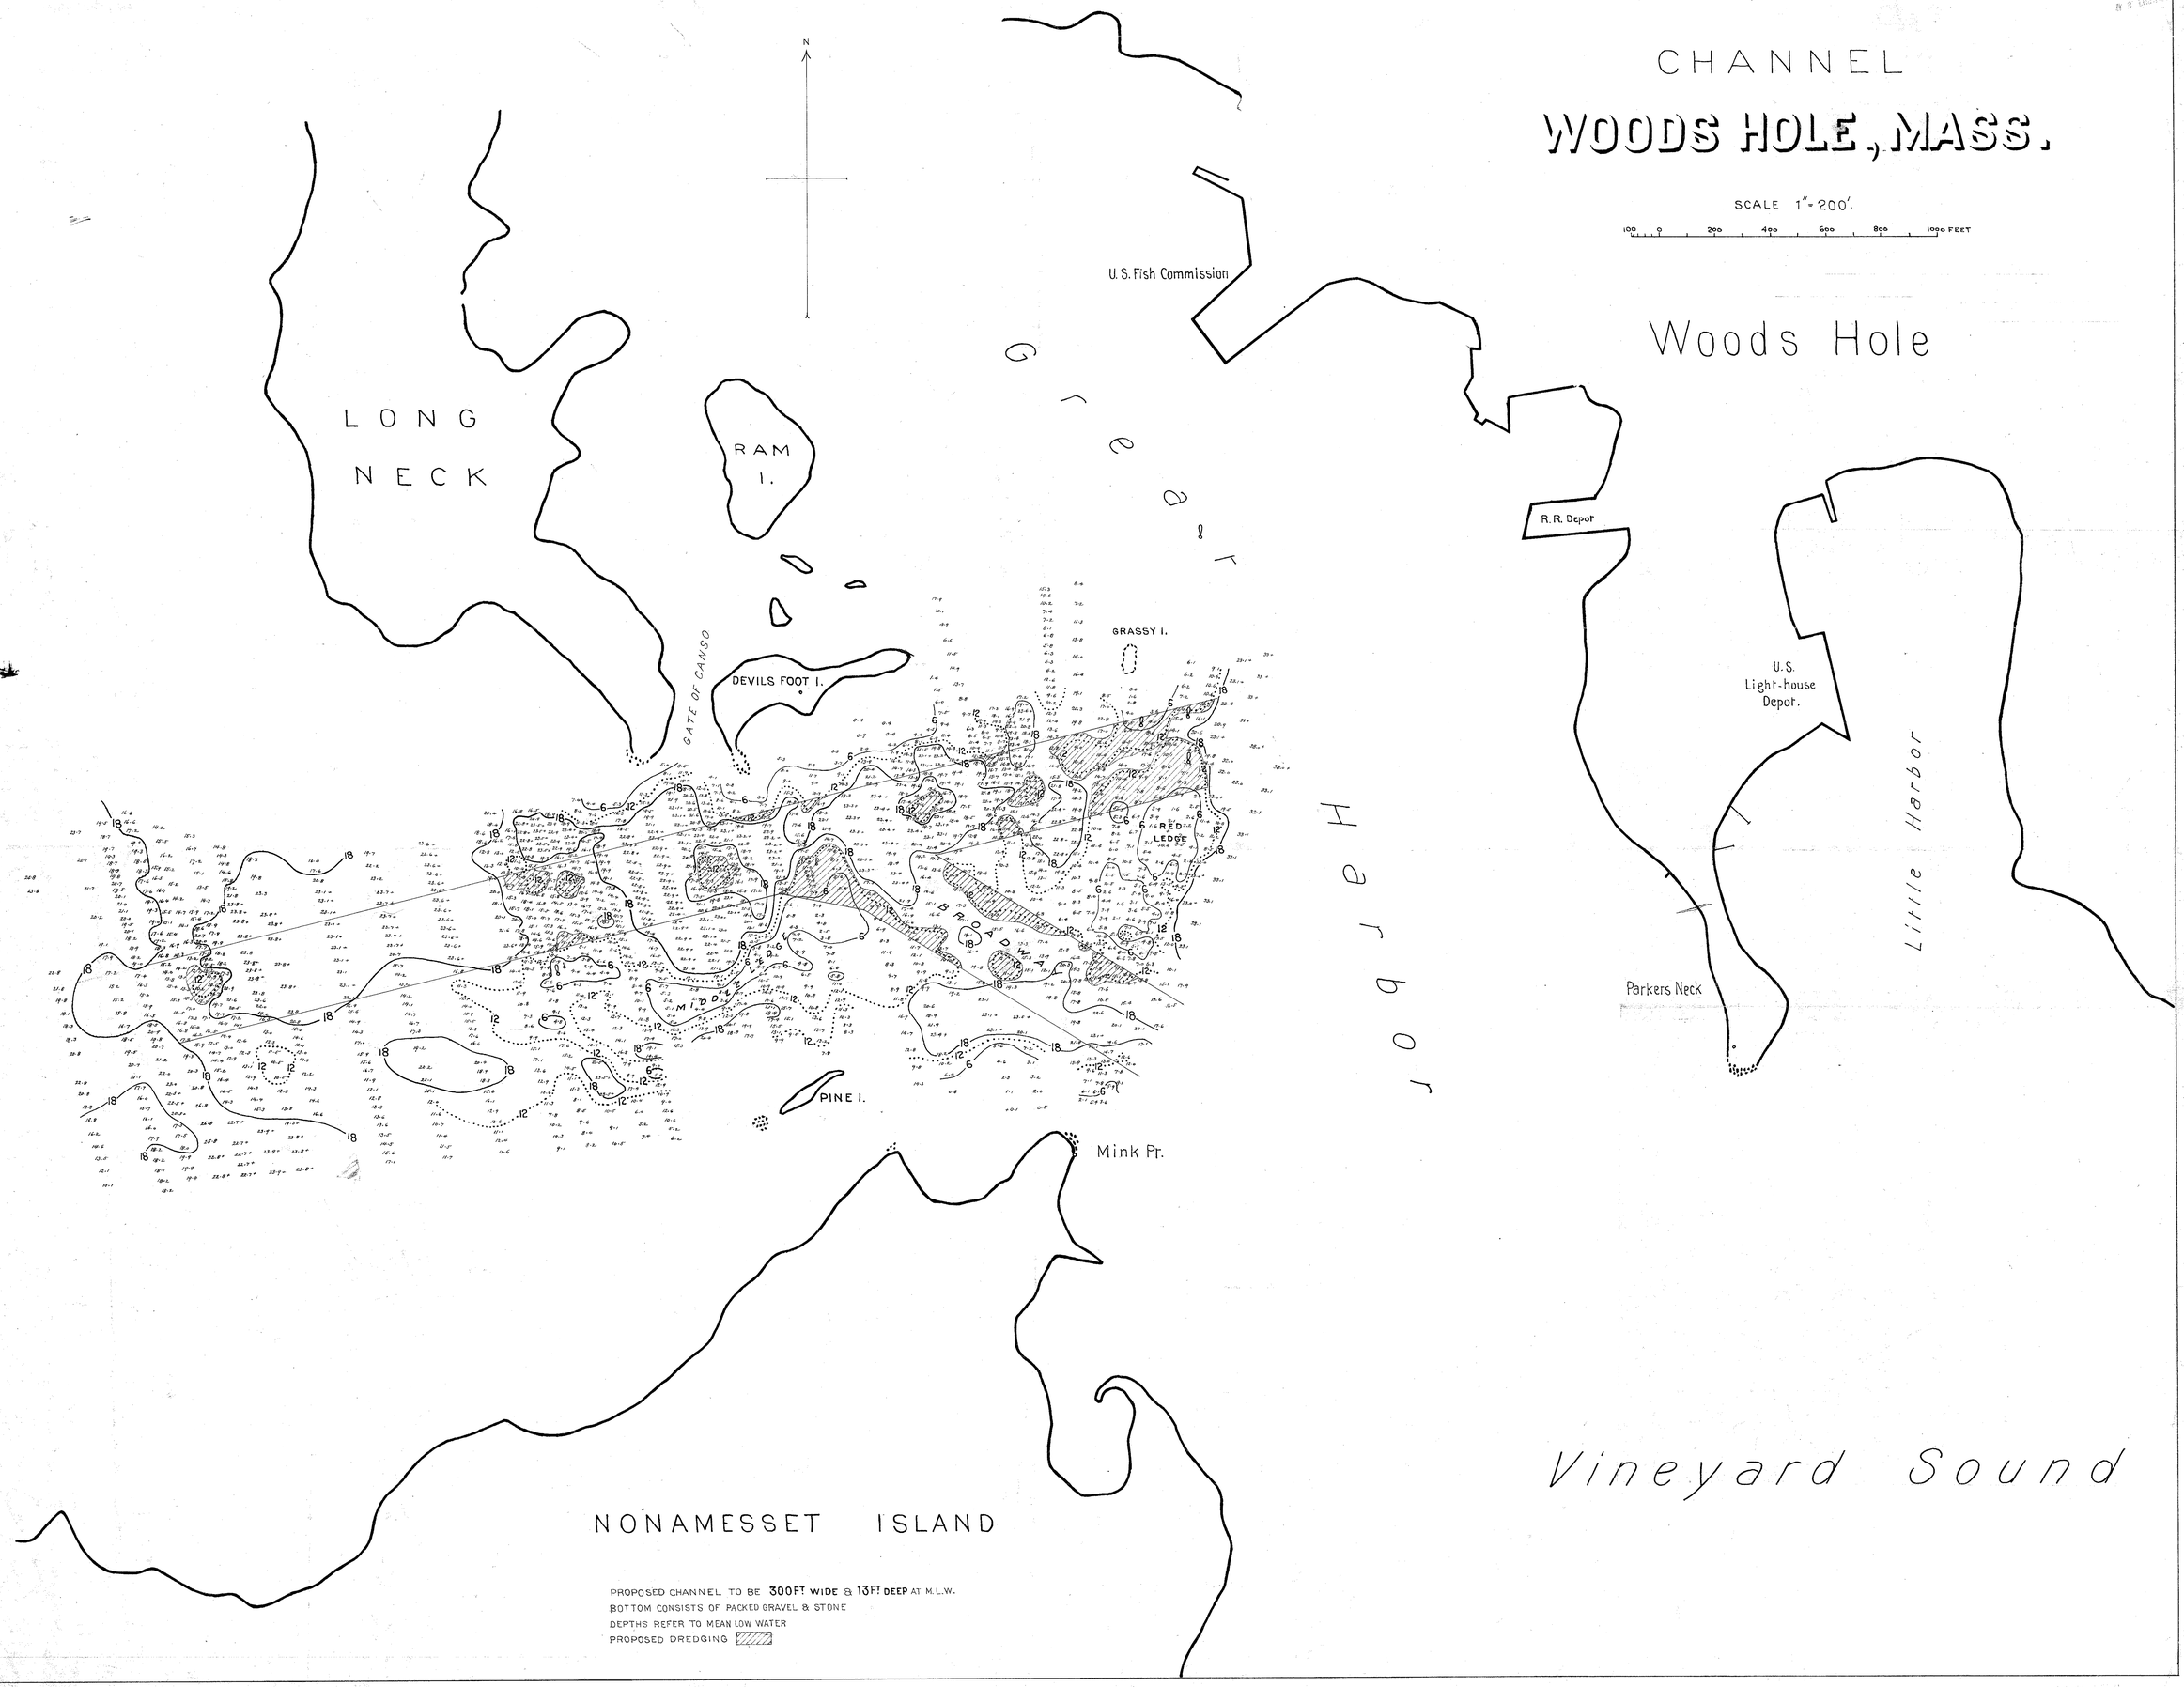

PROPOSED CHANNEL TO BE 300 FT. WIDE & 13 FT. DEEP AT M.L.W.
BOTTOM CONSISTS OF PACKED GRAVEL & STONE
DEPTHS REFER TO MEAN LOW WATER
PROPOSED DREDGING

P.B.'96.