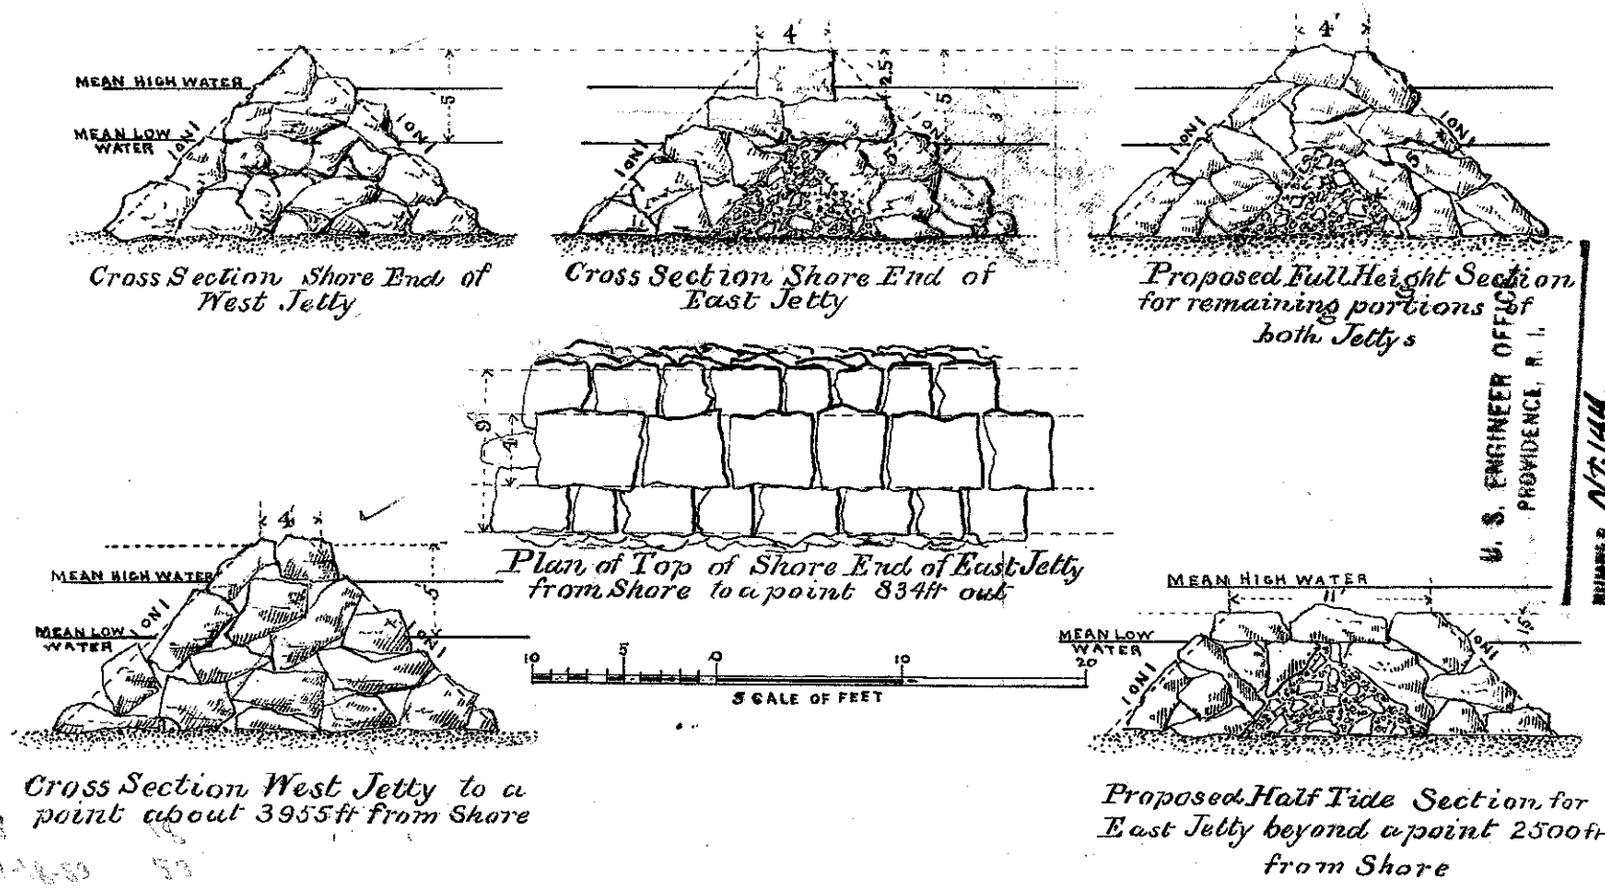

Cross Section Shore End of West Jetty

Cross Section Shore End of East Jetty

Proposed Full Height Section for remaining portions of both Jettys

Plan of Top of Shore End of East Jetty from Shore to a point 834 ft out

Cross Section West Jetty to a point about 3955 ft from Shore

Proposed Half Tide Section for East Jetty beyond a point 2500 ft from Shore

U. S. ENGINEER OFFICE
PROVIDENCE, R. I.
NUMBER N7.144 SHEET
CASE DRAWER

NANTUCKET JETTYS

PLATE-1