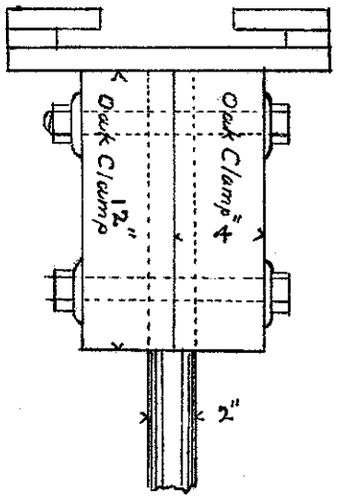

ELEVATION

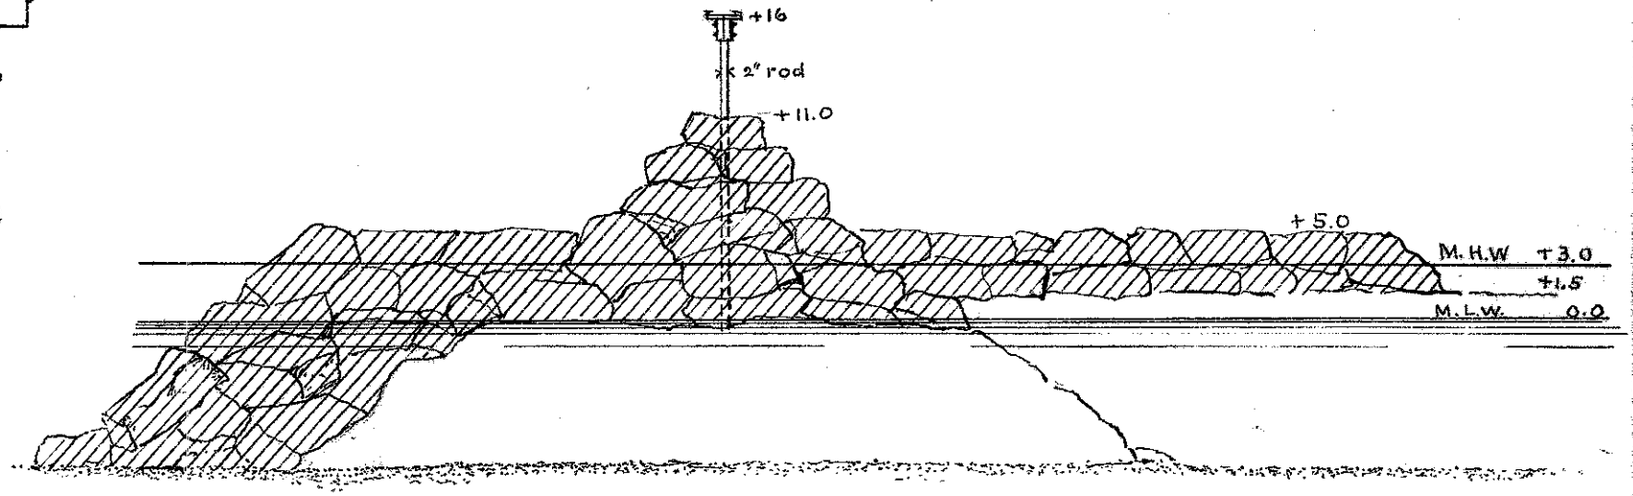

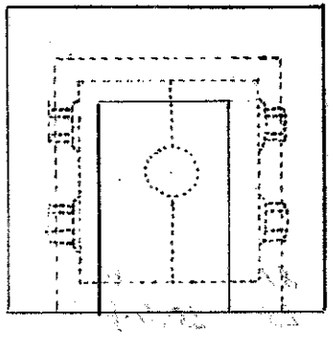

PLAN

LANTERN SHELF

Scale $\frac{1}{2}$" = 1"

Shaded Area to be added to present structure.
Present Mound to be leveled to low water plane and new Mound supporting lantern staff, to be built up to level of 11 ft above M.L.W. Top of lantern staff to be 16 ft. above M.L.W. and carry a shelf for support of lantern

REPAIRS TO MOUND AT END OF EAST JETTY

NANTUCKET, MASS.

SCALE $\frac{1}{10}$" = 1'

U.S. Engineer Office, Newport, R.I. April 26, 1906

U. S. ENGINEER OFFICE
PROVIDENCE, R.I.
NUMBER Nt-141 SHEET
CASE DRAWER
141
A-18-57
1906