160

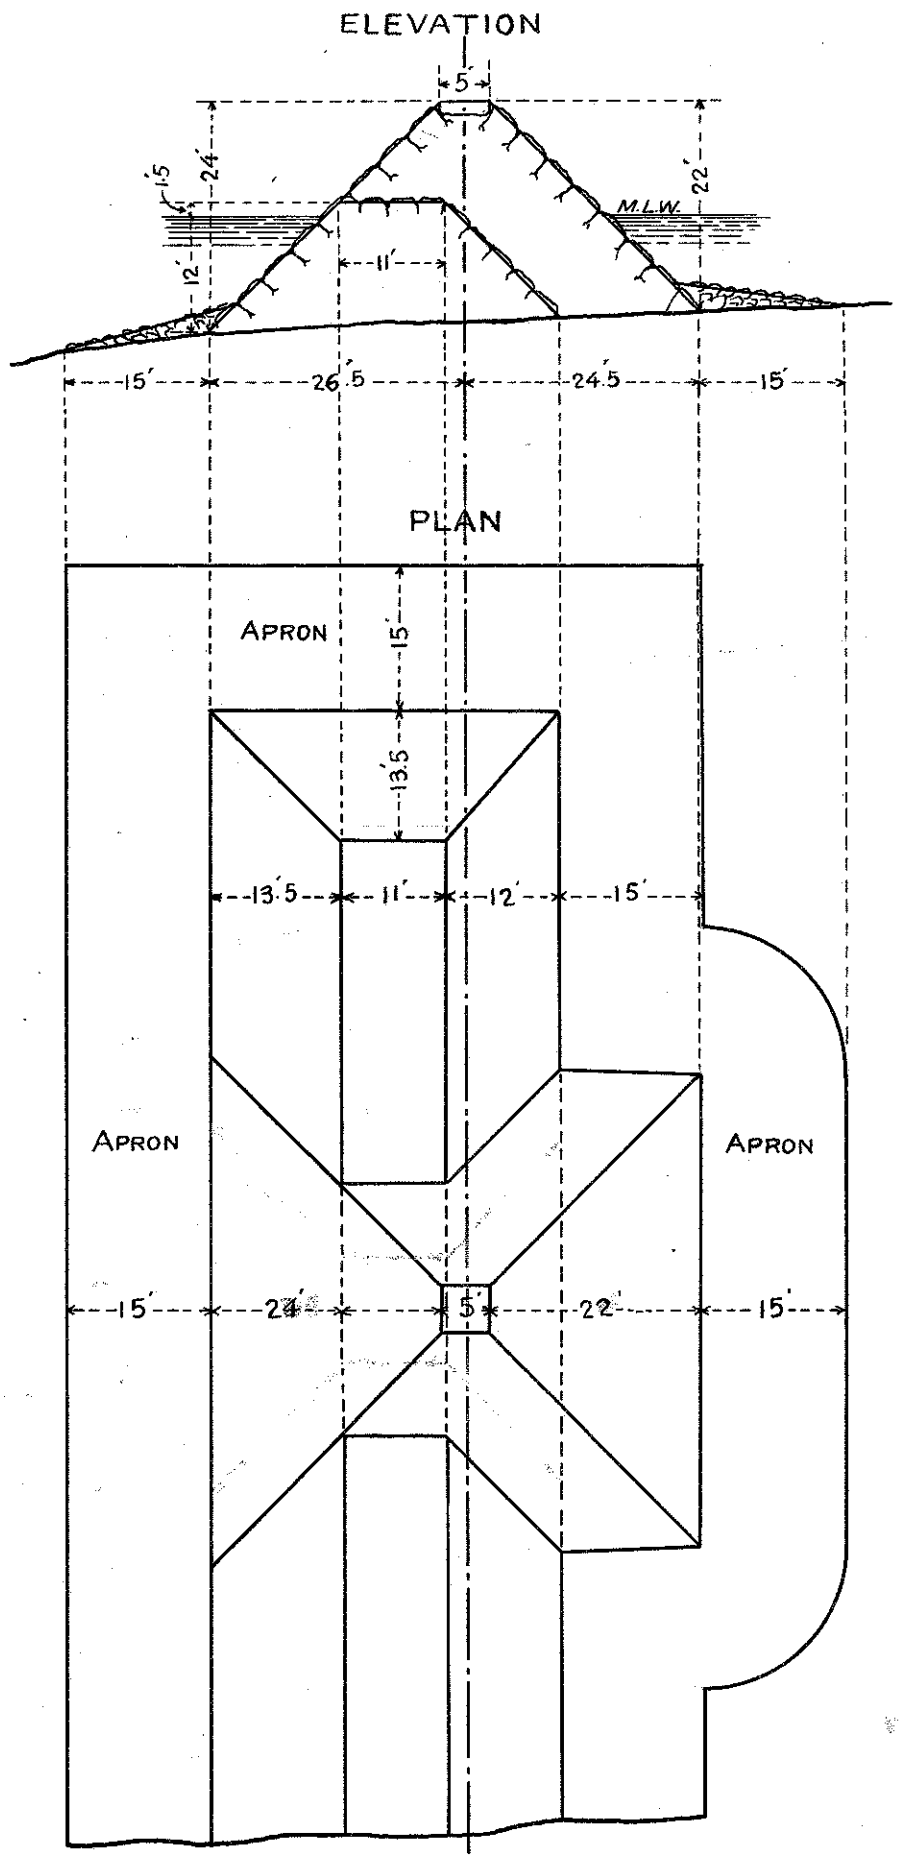

U. S. Engineer Office
August 9, 1916

Newport, R. I.

W. E. Craighill
Colonel, Corps of Engineers

PROPOSED REPAIRS TO MOUND AT OUTER END OF EAST JETTY
NANTUCKET HARBOR, MASS.

AUGUST, 1916
Scale 1" = 20'

U. S. ENGINEER OFFICE, PROVIDENCE, R. I.
NUMBER Nt. 160 SHEET
CASE DRAWER

NANT 2/25

1916