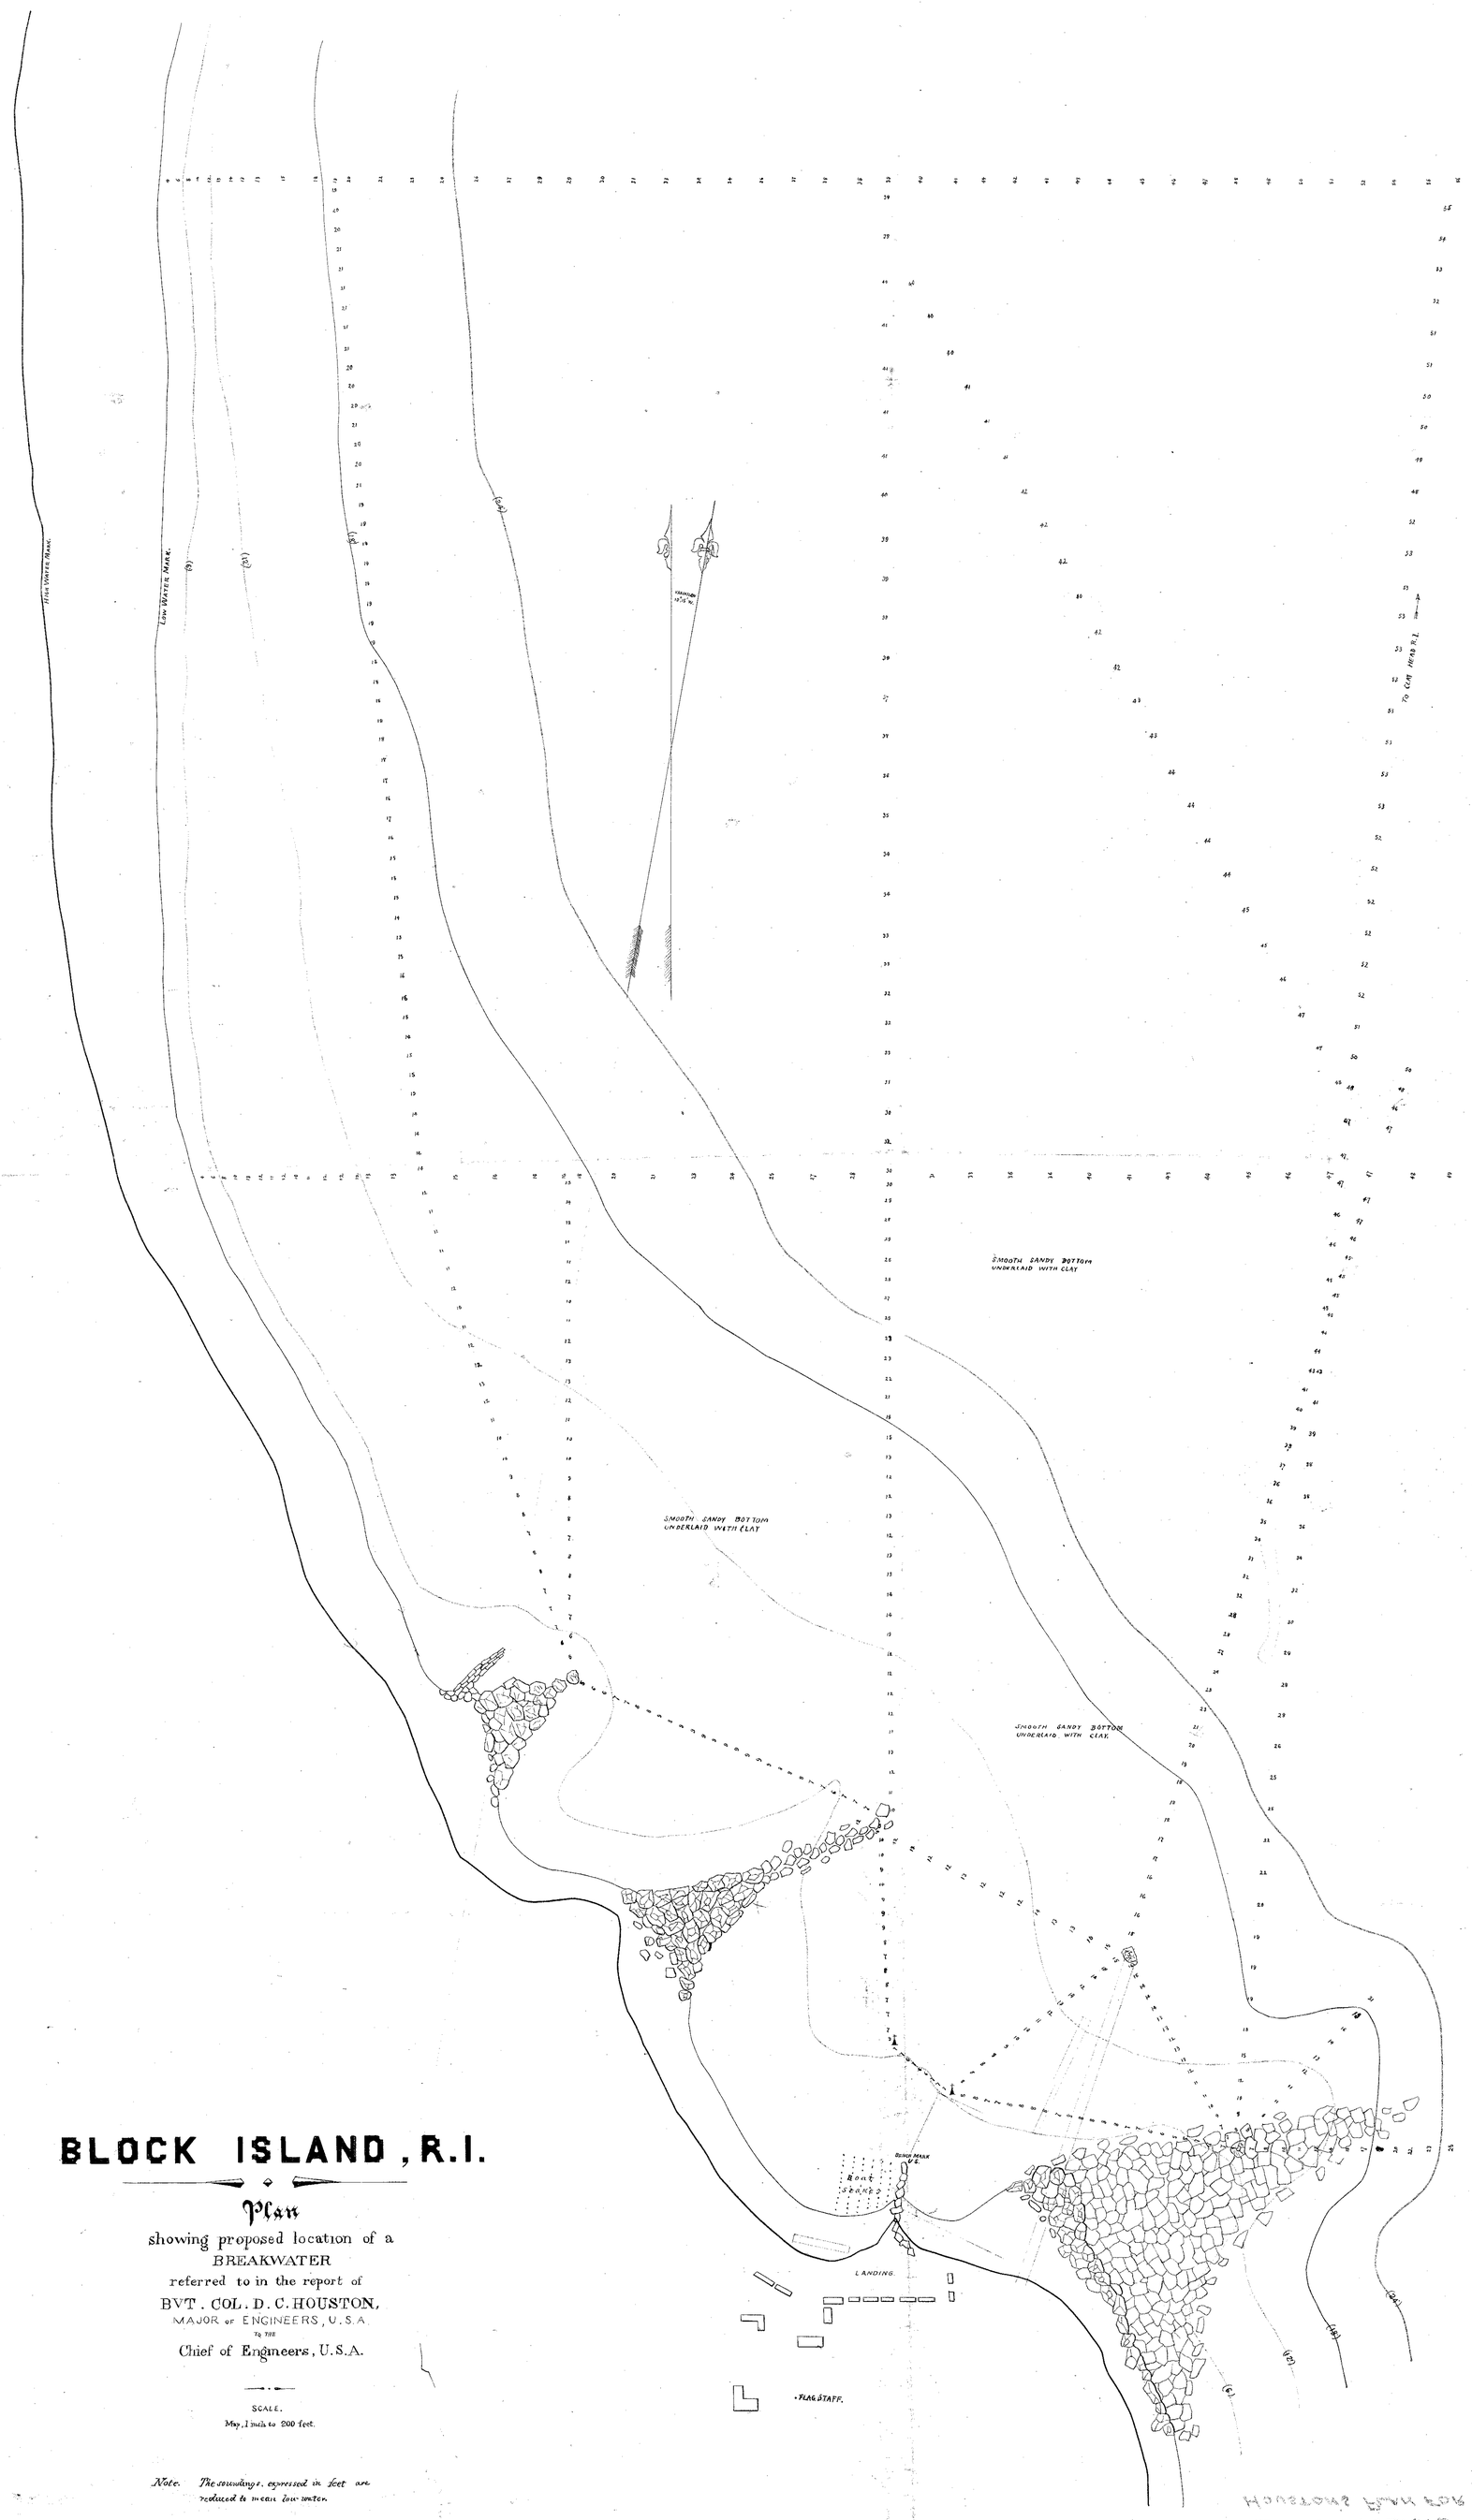

BLOCK ISLAND, R.I.

Plan

showing proposed location of a
BREAKWATER
referred to in the report of
BVT. COL. D. C. HOUSTON,
MAJOR OF ENGINEERS, U.S.A.
to the
Chief of Engineers, U.S.A.

SCALE.
Map, 1 inch to 200 feet.

Note. The soundings, expressed in feet are reduced to mean low water.

U.S. ENGINEER OFFICE
PROVIDENCE, R.I.
NUMBER B.I. 101 SHEET
CASE DRAWER
BLOCK ISLAND R.I.
PROP. BREAKWATER
1867.

U.S. ENG'R. OFFICE,
B.I. 16/17
NEWPORT, R.I.
1867

BLOCK ISLAND R.I.
PROP. BREAKWATER
1867