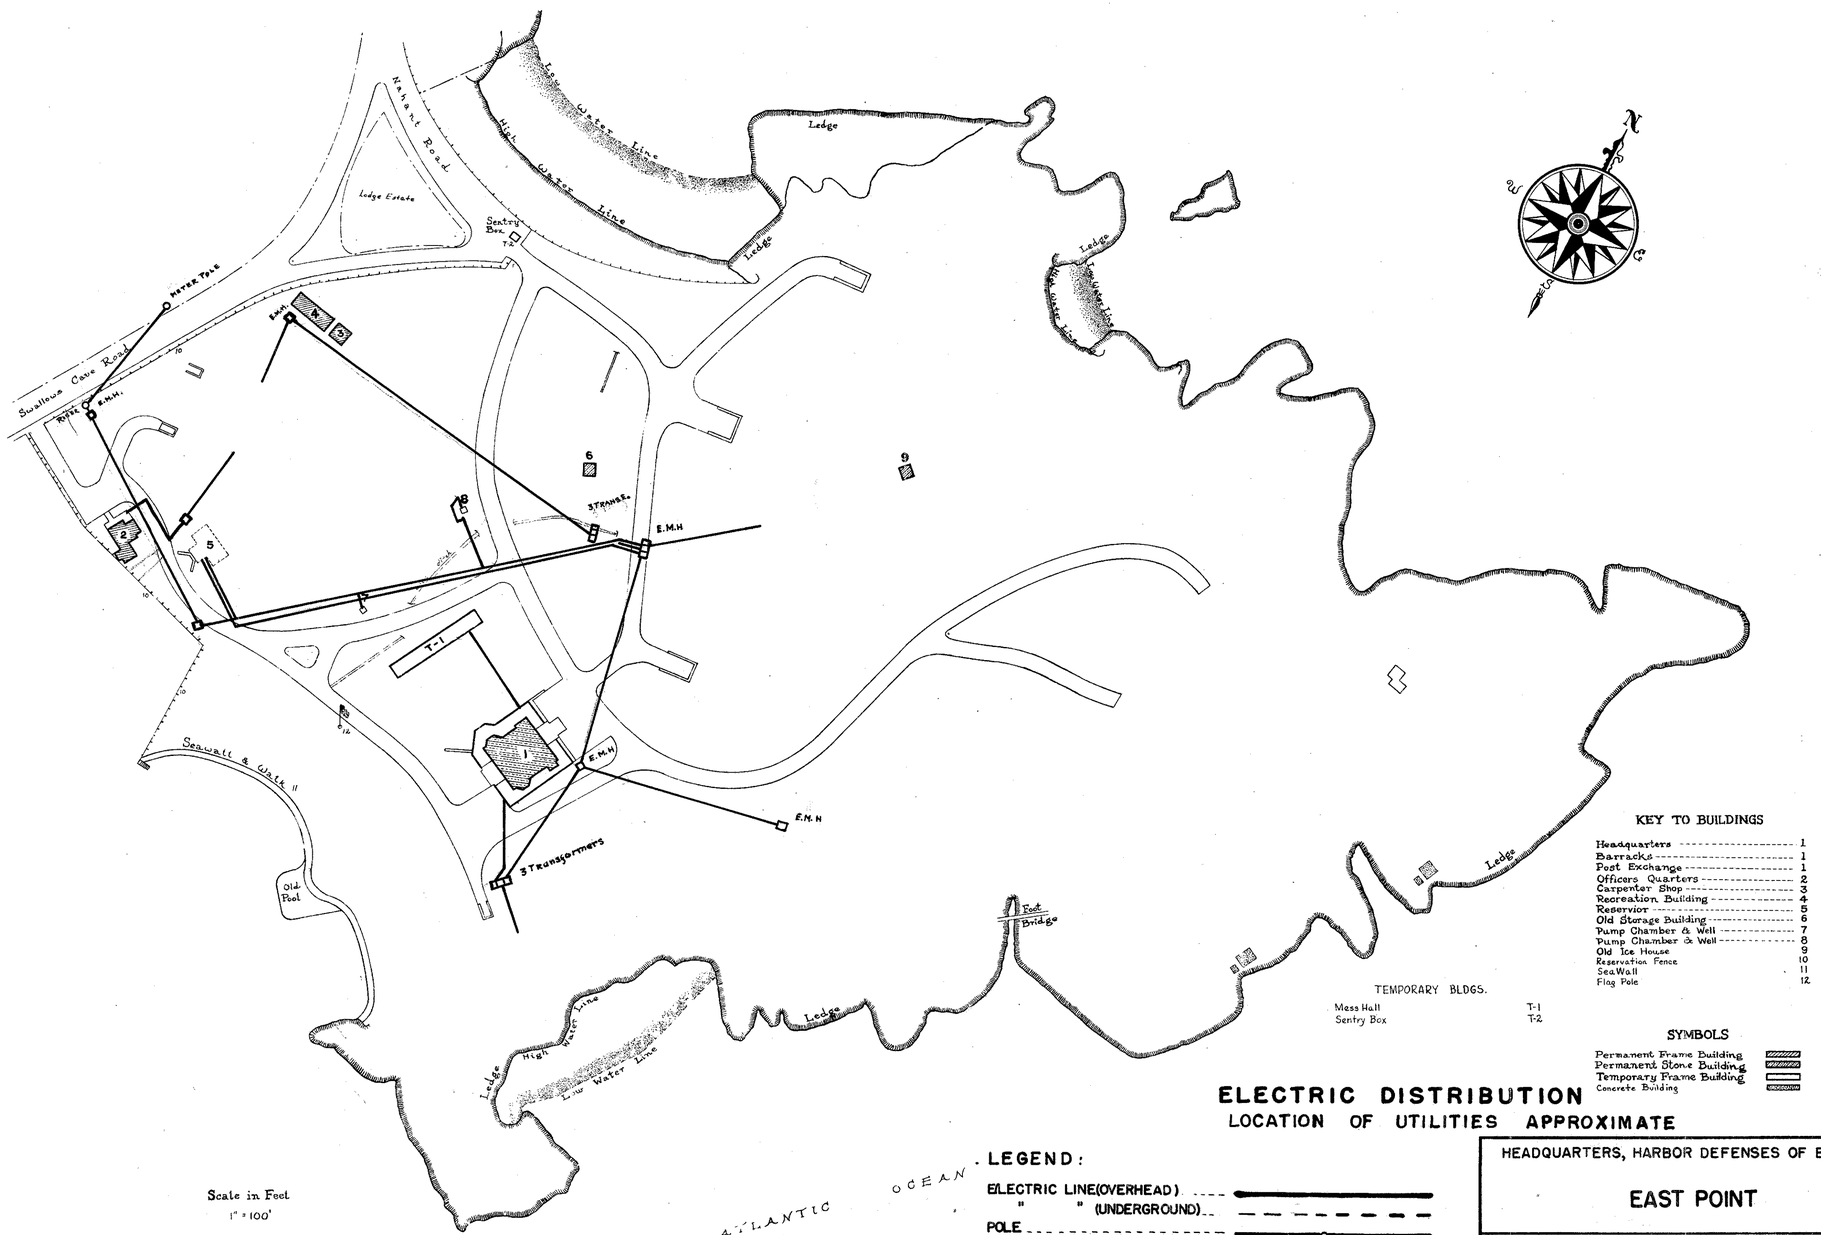

KEY TO BUILDINGS

Headquarters	1
Barracks	1
Post Exchange	1
Officers Quarters	2
Carpenter Shop	3
Recreation Building	4
Reservior	5
Old Storage Building	6
Pump Chamber & Well	7
Pump Chamber & Well	8
Old Ice House	9
Reservation Fence	10
Sea Wall	11
Flag Pole	12

TEMPORARY BLDGS.

Mess Hall	T-1
Sentry Box	T-2

SYMBOLS

Permanent Frame Building
Permanent Stone Building
Temporary Frame Building
Concrete Building

ELECTRIC DISTRIBUTION

LOCATION OF UTILITIES APPROXIMATE

Scale in Feet
1" = 100'
50 0 50 100 200 300 400 500

ATLANTIC OCEAN

LEGEND:

ELECTRIC LINE (OVERHEAD)
" " (UNDERGROUND)
POLE
POLE W/LIGHT
POLE W/TRANSFORMER
MANHOLE

HEADQUARTERS, HARBOR DEFENSES OF BOSTON

EAST POINT

POST ENGINEER OFFICE, FT. BANKS, MASS.

DRAWN:	APPROVED:
TRACED:	
CHECKED:	E. W. WARD, MAJOR, C. E.
FILE NO:	DATE: 29 APRIL 1946