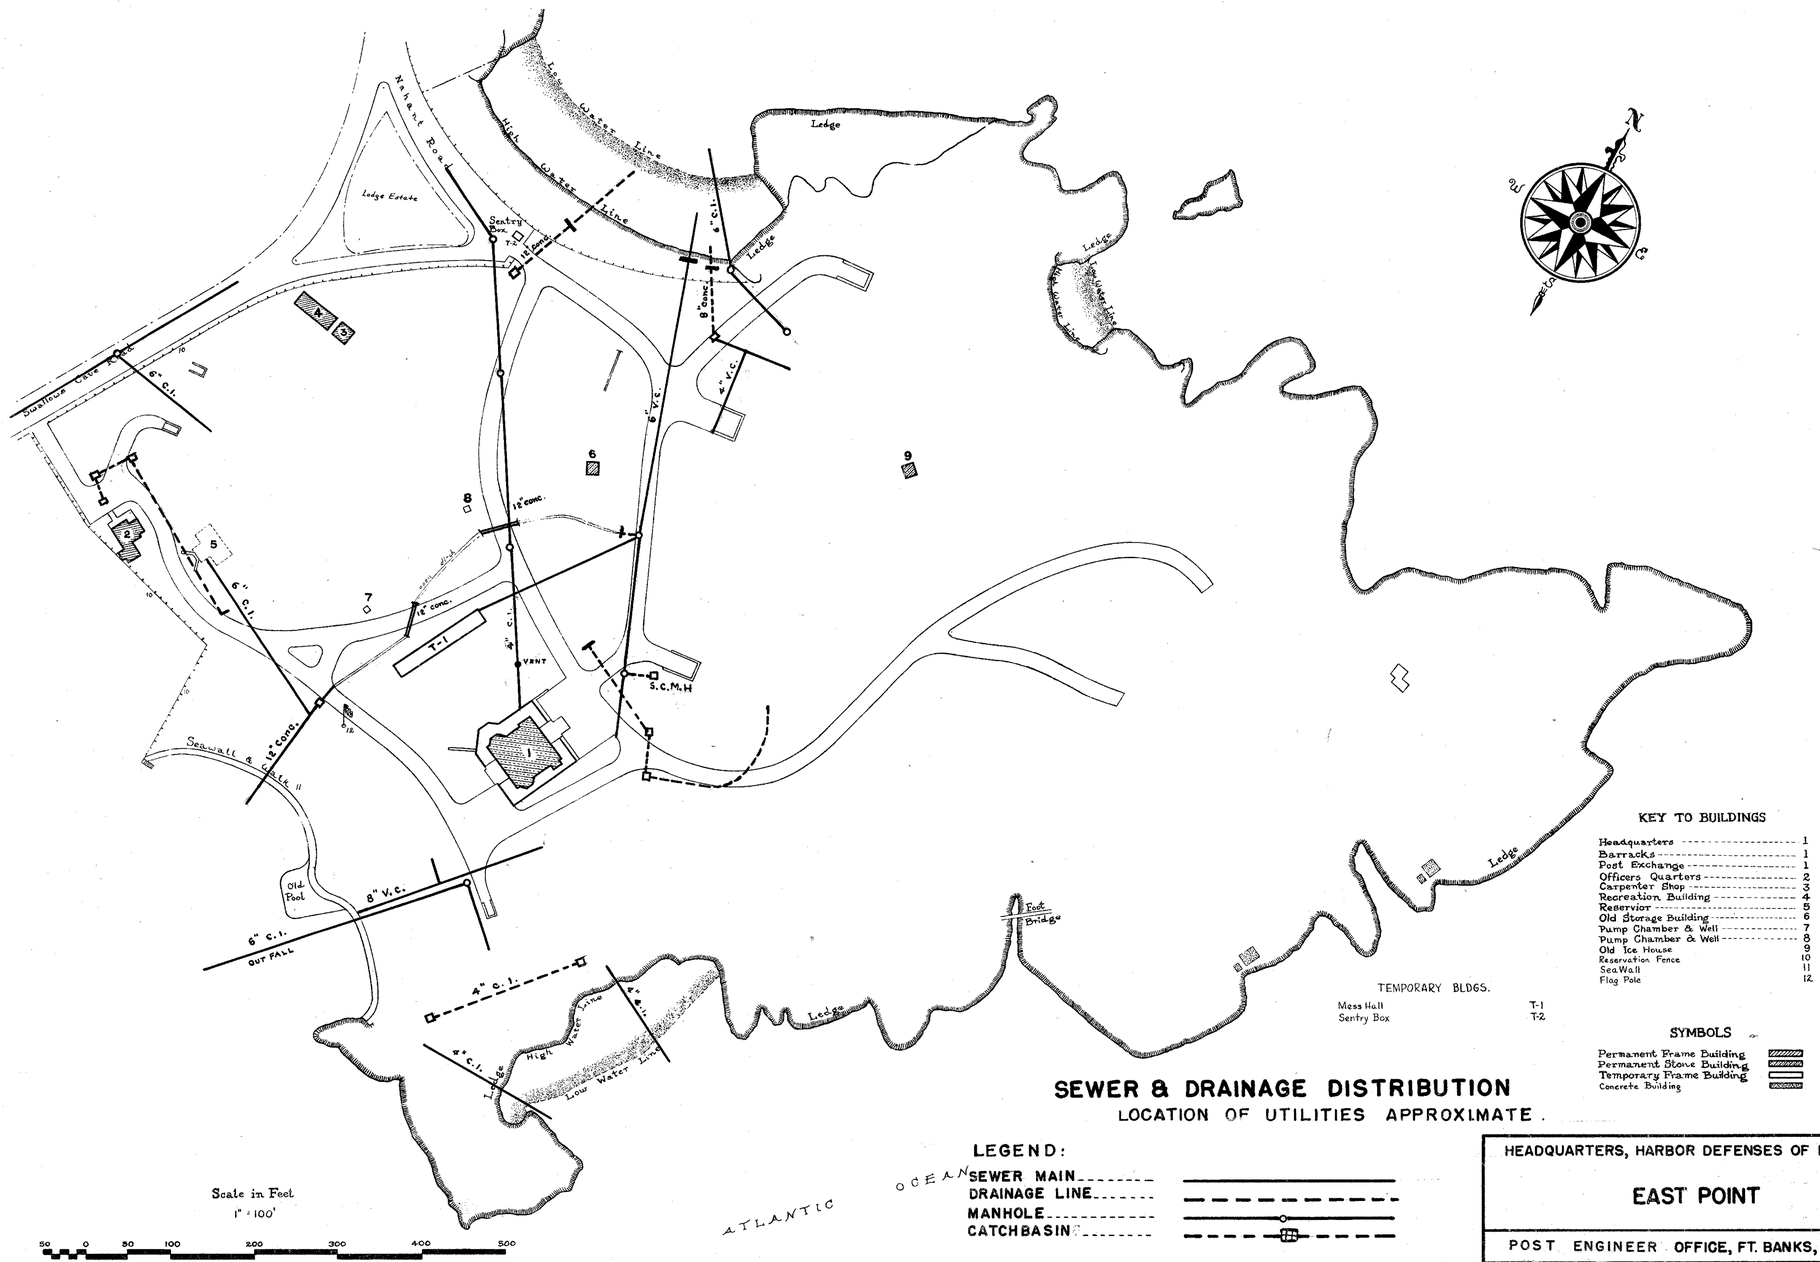

SEWER & DRAINAGE DISTRIBUTION

LOCATION OF UTILITIES APPROXIMATE.

LEGEND:

- SEWER MAIN
- DRAINAGE LINE
- MANHOLE
- CATCHBASIN

KEY TO BUILDINGS

Headquarters	1
Barracks	1
Post Exchange	1
Officers Quarters	2
Carpenter Shop	3
Recreation Building	4
Reservior	5
Old Storage Building	6
Pump Chamber & Well	7
Pump Chamber & Well	8
Old Ice House	9
Reservation Fence	10
SeaWall	11
Flag Pole	12

TEMPORARY BLDGS.

Mess Hall	T-1
Sentry Box	T-2

SYMBOLS

- Permanent Frame Building
- Permanent Stone Building
- Temporary Frame Building
- Concrete Building

B1.20 Fec.

HEADQUARTERS, HARBOR DEFENSES OF BOSTON

EAST POINT

POST ENGINEER OFFICE, FT. BANKS, MASS.

DRAWN:	APPROVED:
TRACED:	
CHECKED:	E.W. WARD, MAJOR, C.E.
FILE NO:	DATE: MAY, 10, 1946