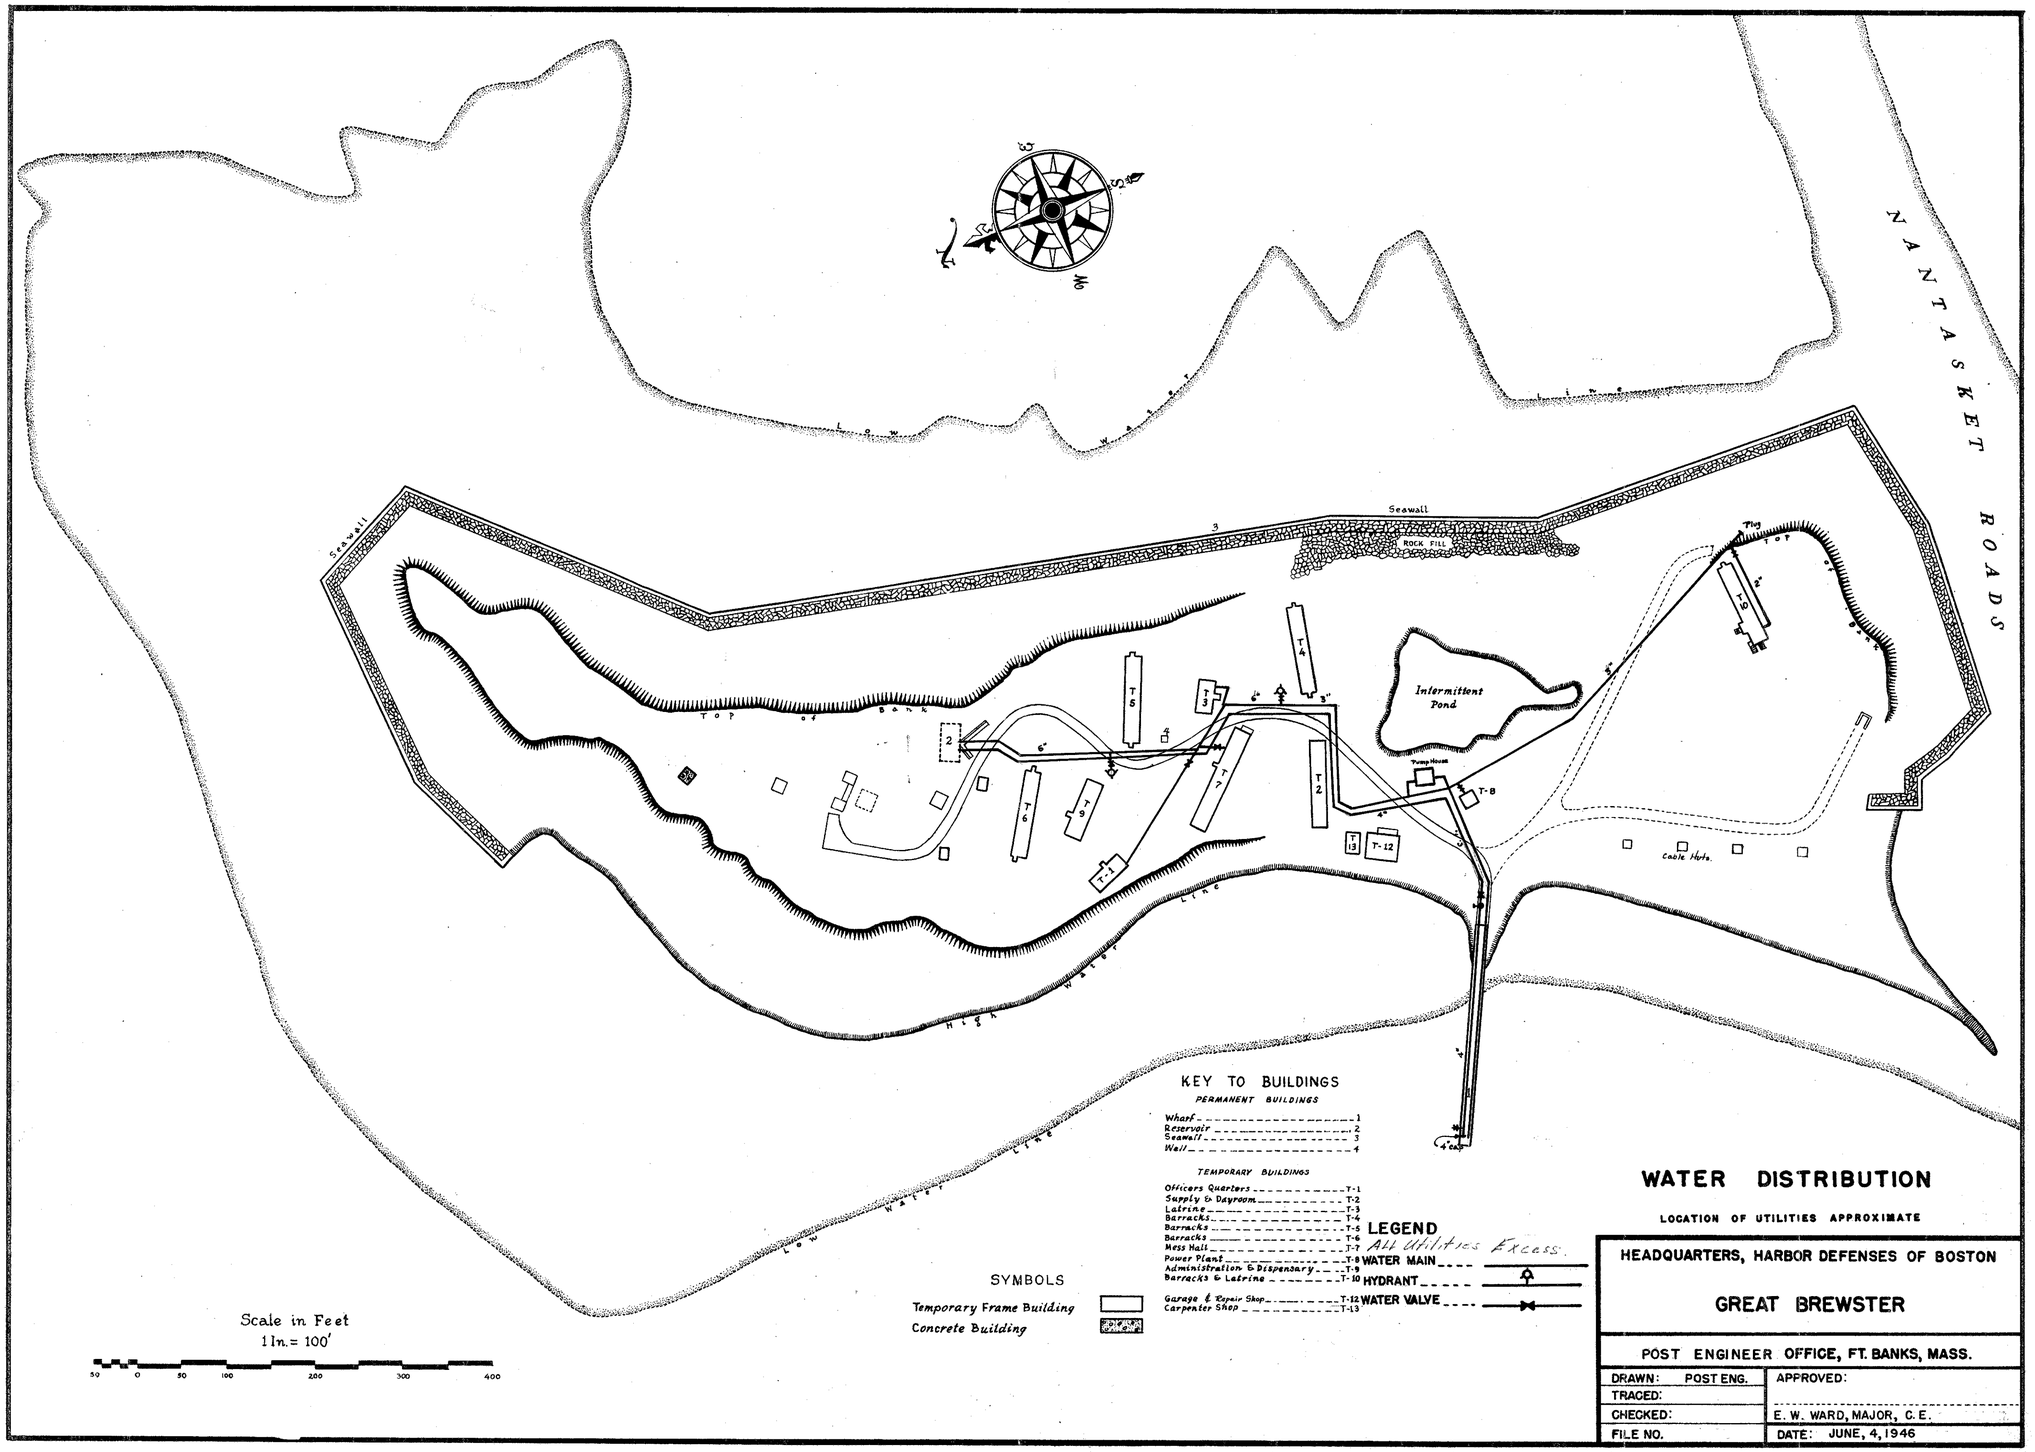

WATER DISTRIBUTION

LOCATION OF UTILITIES APPROXIMATE

HEADQUARTERS, HARBOR DEFENSES OF BOSTON

GREAT BREWSTER

POST ENGINEER OFFICE, FT. BANKS, MASS.

DRAWN: POST ENG.	APPROVED:
TRACED:	
CHECKED:	E. W. WARD, MAJOR, C.E.
FILE NO.	DATE: JUNE, 4, 1946