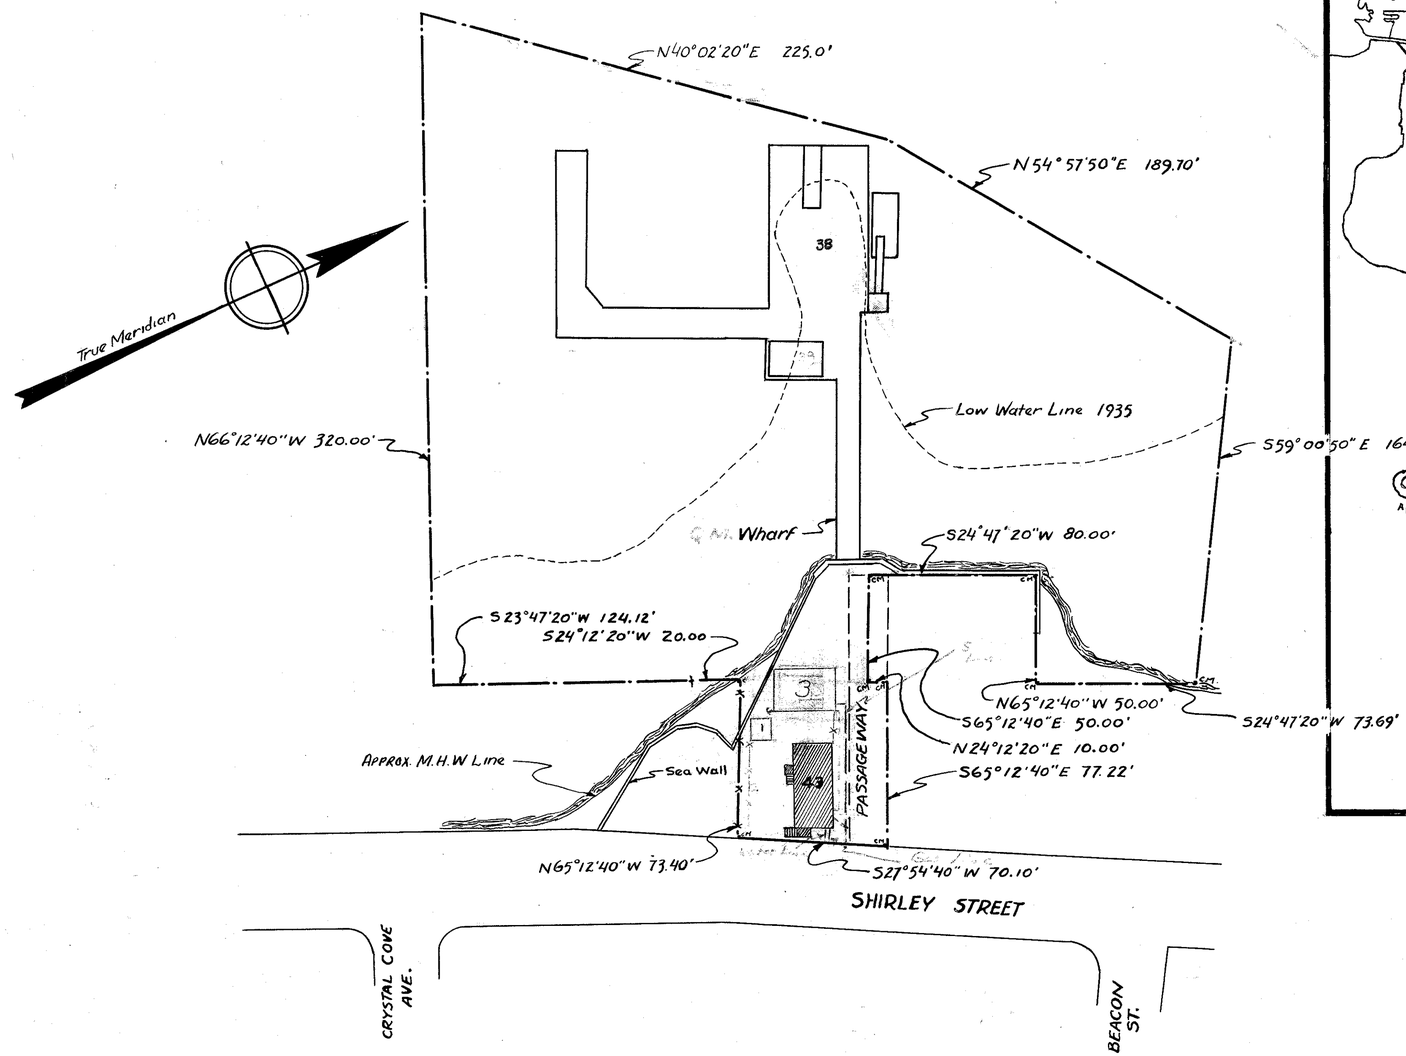

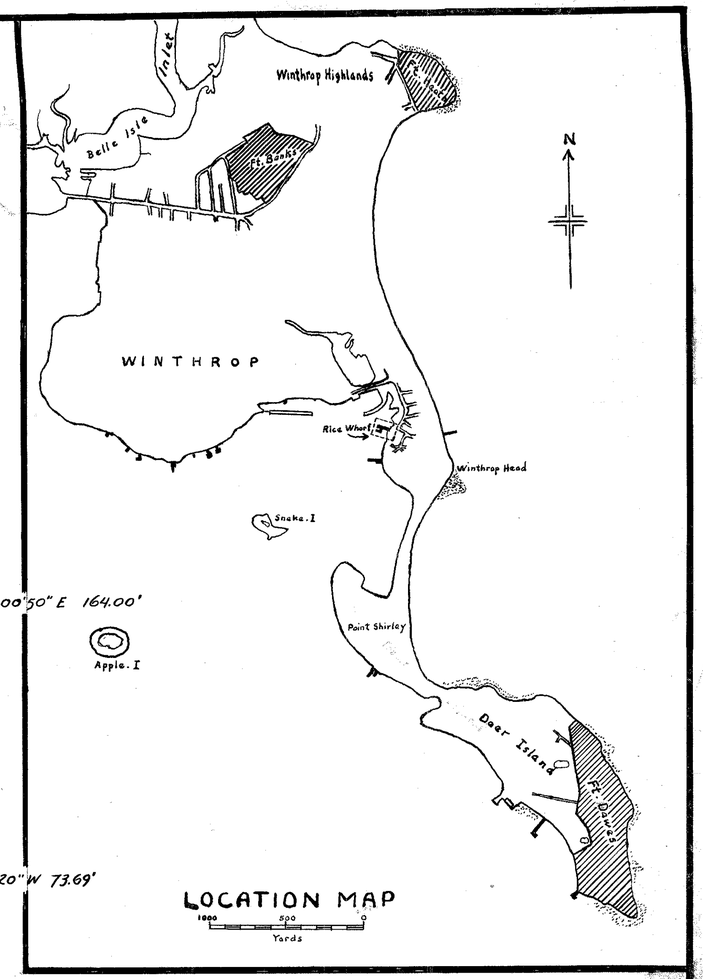

LEGEND

Recommended for excess land & bldgs

All utilities excess

SCALE - 1" = 40'

HEADQUARTERS, HARBOR DEFENSES OF BOSTON

RICE'S WHARF

RICE'S WHARF, WINTHROP, MASS.

MASTER GUNNER'S OFFICE, FORT BANKS, MASS.

DRAWN:	APPROVED:
TRACED:	
CHECKED:	ROB'T. H. HAYDEN, MAJ., ART'Y. ENGR
FILE NO: 4137	DATE: 26 APRIL 1946

Revised 6 July 1948

DRAWING No. 7