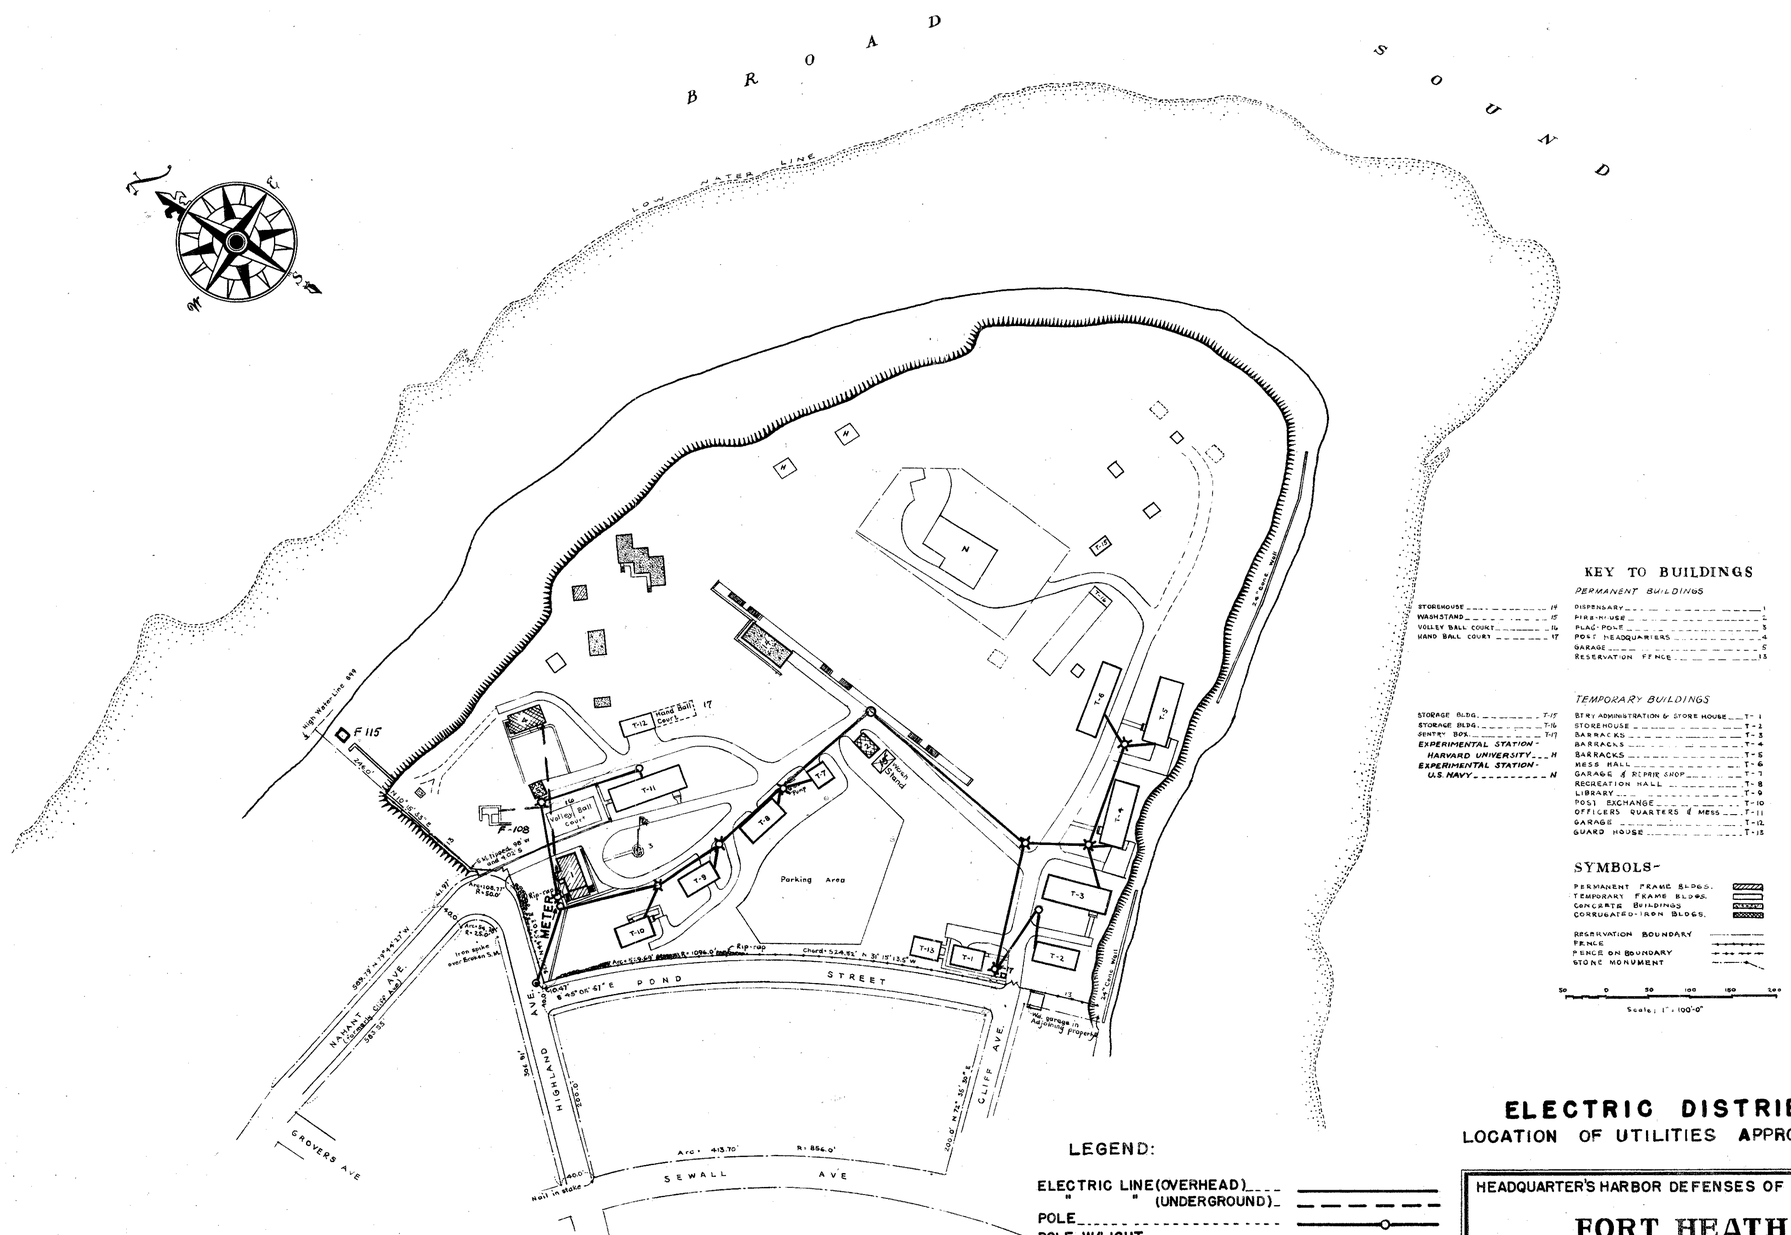

KEY TO BUILDINGS

PERMANENT BUILDINGS

STOREHOUSE	14	DISPENSARY	1
WASHSTAND	15	FIRE-HOUSE	2
VOLLEY BALL COURT	16	FLAG-POLE	3
HAND BALL COURT	17	POST HEADQUARTERS	4
		GARAGE	5
		RESERVATION FENCE	13

TEMPORARY BUILDINGS

STORAGE BLDG.	T-15	BTRY ADMINISTRATION & STORE HOUSE	T-1
STORAGE BLDG.	T-16	STOREHOUSE	T-2
SENTRY BOX	T-17	BARRACKS	T-3
EXPERIMENTAL STATION - HARVARD UNIVERSITY	H	BARRACKS	T-4
EXPERIMENTAL STATION - U.S. NAVY	N	BARRACKS	T-5
		MESS HALL	T-6
		GARAGE & REPAIR SHOP	T-7
		RECREATION HALL	T-8
		LIBRARY	T-9
		POST EXCHANGE	T-10
		OFFICERS QUARTERS & MESS	T-11
		GARAGE	T-12
		GUARD HOUSE	T-15

SYMBOLS-

- PERMANENT FRAME BLDGS.
- TEMPORARY FRAME BLDGS.
- CONCRETE BUILDINGS
- CORRUGATED-IRON BLDGS.
- RESERVATION BOUNDARY
- FENCE
- FENCE ON BOUNDARY
- STONE MONUMENT

50 0 50 100 150 200

Scale: 1" = 100'-0"

LEGEND:

- ELECTRIC LINE (OVERHEAD)
- " " (UNDERGROUND)
- POLE
- POLE W/LIGHT
- POLE W/TRANSFORMER
- GAS LINE
- " SHUT OFF
- MANHOLE
- BLDG TO BE RETAINED
- ELECTRIC LINE-OVERHEAD-TO BE RETAINED
- ELECTRIC LINE-UNDERGROUND-TO BE RETAINED

ELECTRIC DISTRIBUTION

LOCATION OF UTILITIES APPROXIMATE

HEADQUARTER'S HARBOR DEFENSES OF BOSTON

FORT HEATH

POST ENGINEER OFFICE, FT. BANKS, MASS.

DRAWN:	APPROVED:
TRACED:	
CHECKED:	E.W. WARD, MAJOR, C.E.
FILE NO.	DATE MAY, 10, 1946

DRAWING NO. 60