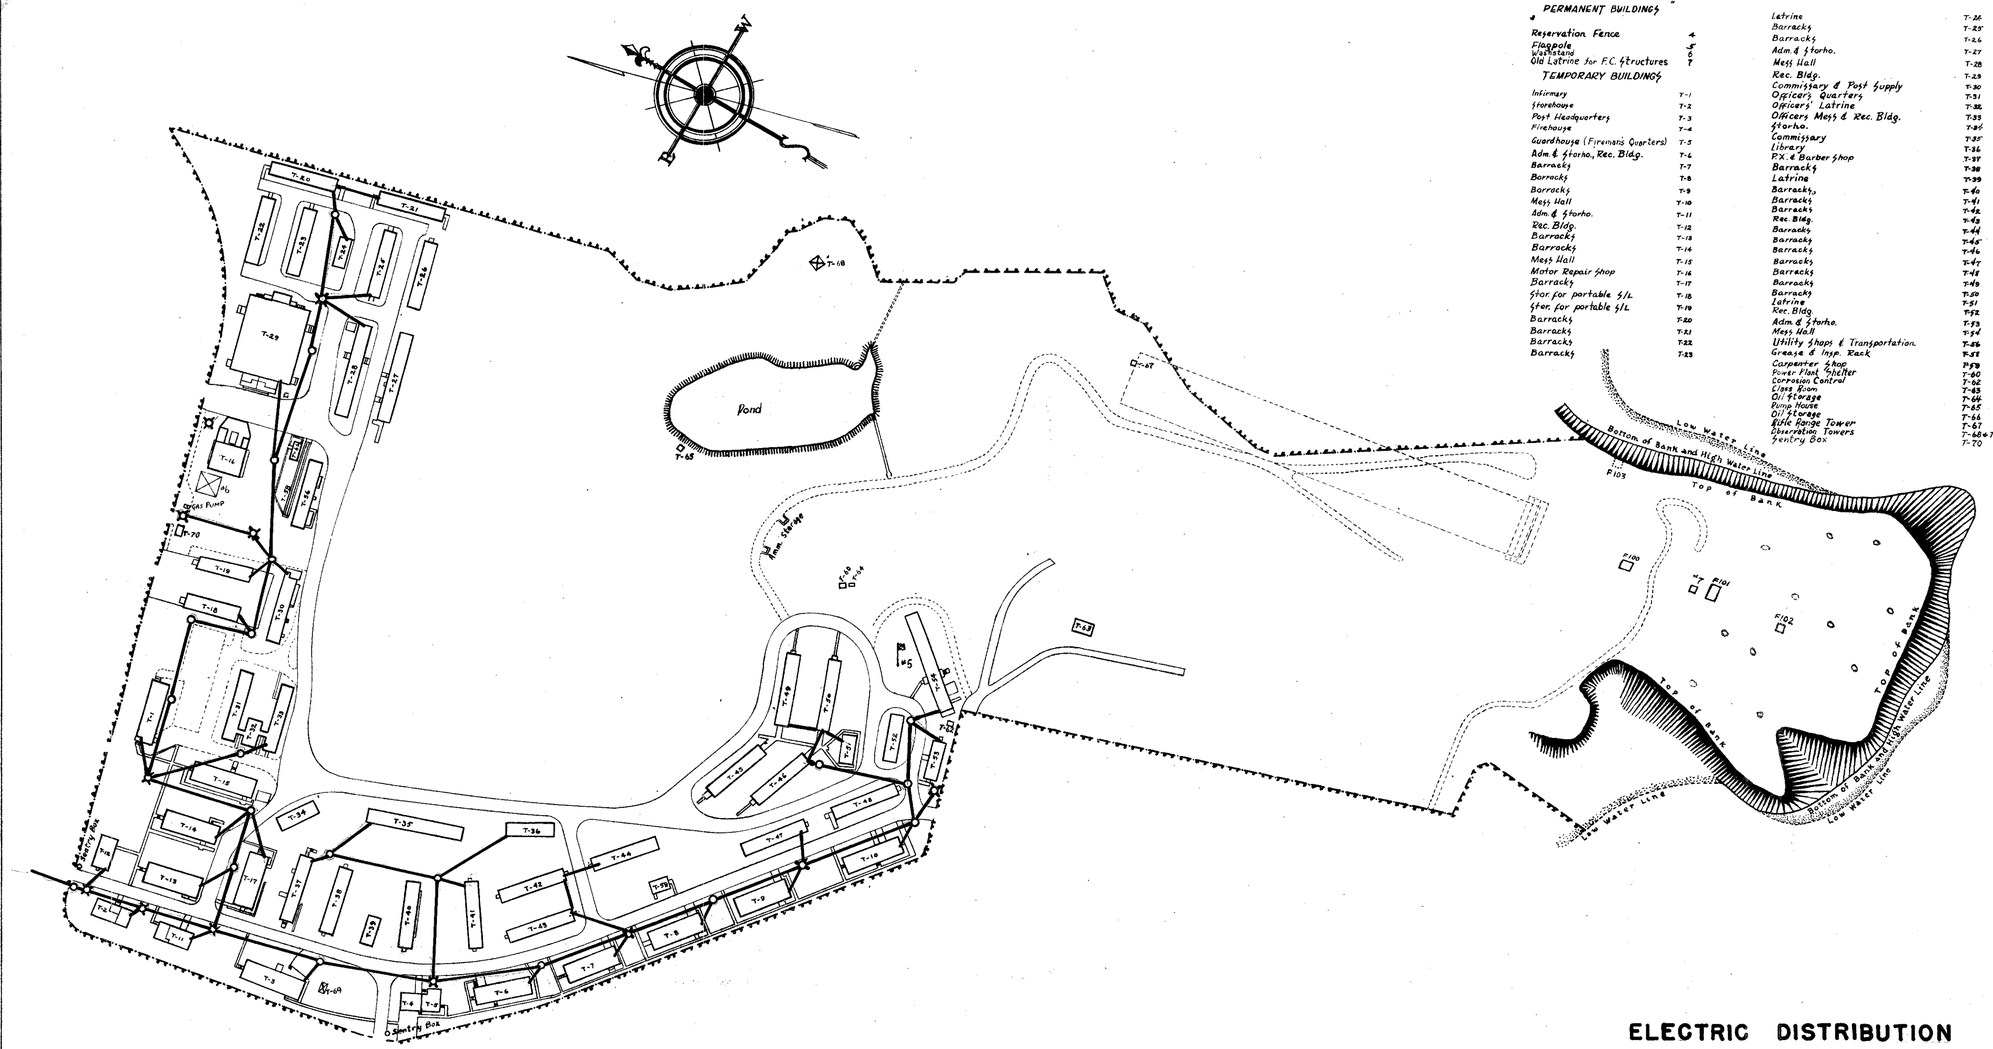

KEY TO BUILDINGS

PERMANENT BUILDINGS

Reservation Fence	4
Flagpole	5
Washstand	6
Old Latrine for F.C. Structures	7

TEMPORARY BUILDINGS

Infirmary	T-1
Storehouse	T-2
Post Headquarters	T-3
Firehouse	T-4
Guardhouse (Firemans Quarters)	T-5
Adm. & Storho., Rec. Bldg.	T-6
Barracks	T-7
Barracks	T-8
Barracks	T-9
Mess Hall	T-10
Adm. & Storho.	T-11
Rec. Bldg.	T-12
Barracks	T-13
Barracks	T-14
Mess Hall	T-15
Motor Repair Shop	T-16
Barracks	T-17
Stor. for portable S/L	T-18
Stor. for portable S/L	T-19
Barracks	T-20
Barracks	T-21
Barracks	T-22
Barracks	T-23
Latrine	T-24
Barracks	T-25
Barracks	T-26
Adm. & Storho.	T-27
Mess Hall	T-28
Rec. Bldg.	T-29
Commissary & Post Supply	T-30
Officers Quarters	T-31
Officers' Latrine	T-32
Officers Mess & Rec. Bldg.	T-33
Storho.	T-34
Commissary	T-35
Library	T-36
PX & Barber Shop	T-37
Barracks	T-38
Latrine	T-39
Barracks	T-40
Barracks	T-41
Barracks	T-42
Rec. Bldg.	T-43
Barracks	T-44
Barracks	T-45
Barracks	T-46
Barracks	T-47
Barracks	T-48
Barracks	T-49
Barracks	T-50
Latrine	T-51
Rec. Bldg.	T-52
Adm. & Storho.	T-53
Mess Hall	T-54
Utility Shops & Transportation	T-55
Grease & Insp. Rack	T-56
Carpenter Shop	T-59
Power Plant Shelter	T-60
Corrosion Control	T-62
Class Room	T-63
Oil Storage	T-64
Pump House	T-65
Oil Storage	T-66
Rifle Range Tower	T-67
Observation Towers	T-68 & T-69
Sentry Box	T-70

ELECTRIC DISTRIBUTION

LOCATION OF UTILITIES APPROXIMATE

LEGEND

- ELECTRIC LINE (OVEHEAD)
- " " (UNDERGROUND)
- POLE
- POLE W/ LIGHT
- POLE W/ TRANSFORMER
- MANHOLE

HEADQUARTERS HARBOR DEFENSES OF BOSTON

FORT RUCKMAN

POST ENGINEER OFFICE, FT. BANKS, MASS.

DATA: POST ENGR.	APPROVED BY DIRECTION:
TRACED:	
CHECKED:	E. W. WARD, MAJOR, C. E.
FILE NO.:	DATE: JUNE, 4, 1946