KEY TO BUILDINGS

PERMANENT BUILDINGS

POWDER MAGAZINE	27	Old Latrine	74
RESERVOIR	31	Old Latrine	75
HOSPITAL	32	Storehouse	76
STOREHOUSE & Pump House	51		
QUARTERMASTER STOREHOUSE	52		
OFFICERS QUARTERS	54		
OFFICERS QUARTERS	55		
OFFICERS QUARTERS	56		
OFFICERS QUARTERS	57		
N.C.O. QUARTERS	58		
N.C.O. QUARTERS	59		
N.C.O. QUARTERS	60		
N.C.O. QUARTERS	61		
UTILITIES SHOPS & DIESEL PLANT	62		
FLAG POLE	65		
WHARF	66		
ENGINEERS STOREHOUSE	73		

TEMPORARY BUILDINGS

STOREHOUSE	T-1
FIREHOUSE	T-2
OFFICERS CLUB	T-3
ADMIN. & STOREHOUSE	T-4
BARRACKS	T-5
BARRACKS	T-6
BARRACKS	T-7
MESS HALL	T-8
PUMP HOUSE	T-9
MESS HALL	T-11
RECREATION BLDG.	T-12
ADMIN. & STOREHOUSE	T-13
BARRACKS	T-14
BARRACKS	T-15
BARRACKS	T-16
RECREATION BLDG.	T-17
BARRACKS	T-18
GARBAGE GRINDER	T-19
BOILER HOUSE	T-20
GREASE & INSPECTION RACK	T-21
Boxing Ring	T-22

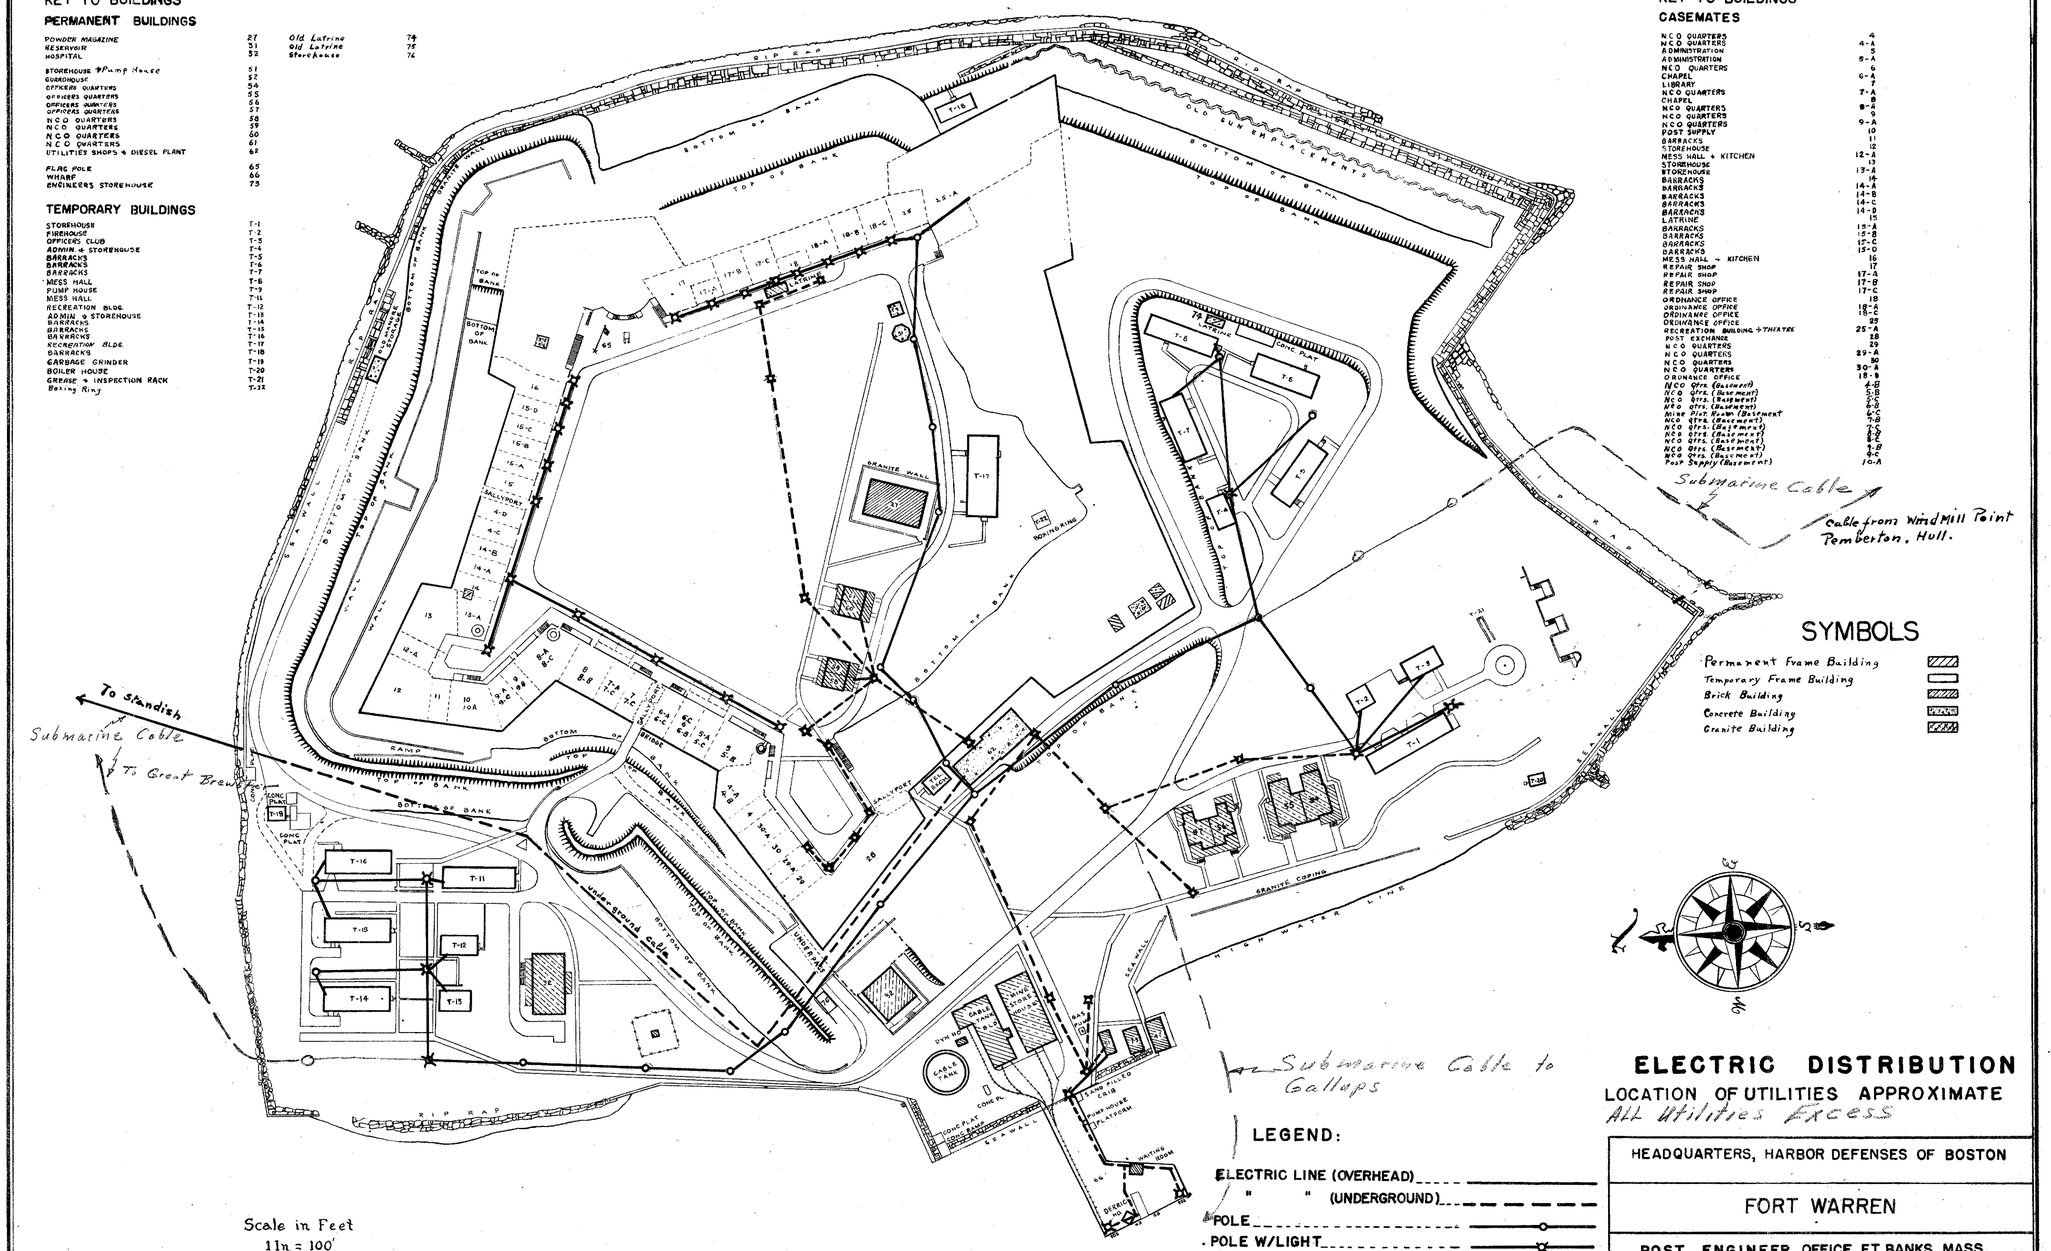

KEY TO BUILDINGS

CASEMATES

N.C.O. QUARTERS	4
N.C.O. QUARTERS	4-A
ADMINISTRATION	5
ADMINISTRATION	5-A
N.C.O. QUARTERS	6
CHAPEL	6-A
LIBRARY	7
N.C.O. QUARTERS	7-A
CHAPEL	8
N.C.O. QUARTERS	8-A
N.C.O. QUARTERS	9
N.C.O. QUARTERS	9-A
POST SUPPLY	10
BARRACKS	11
STOREHOUSE	12
MESS HALL + KITCHEN	12-A
STOREHOUSE	13
STOREHOUSE	13-A
BARRACKS	14
BARRACKS	14-A
BARRACKS	14-B
BARRACKS	14-C
BARRACKS	14-D
LATRINE	15
BARRACKS	15-A
BARRACKS	15-B
BARRACKS	15-C
BARRACKS	15-D
MESS HALL + KITCHEN	16
REPAIR SHOP	17
REPAIR SHOP	17-A
REPAIR SHOP	17-B
REPAIR SHOP	17-C
ORDNANCE OFFICE	18
ORDNANCE OFFICE	18-A
ORDNANCE OFFICE	18-C
ORDNANCE OFFICE	25
RECREATION BUILDING + THEATRE	25-A
POST EXCHANGE	28
N.C.O. QUARTERS	29
N.C.O. QUARTERS	29-A
N.C.O. QUARTERS	30
N.C.O. QUARTERS	30-A
ORDNANCE OFFICE	18-B
N.C.O. Offs. (Basement)	1-A
N.C.O. Offs. (Basement)	1-B
N.C.O. Offs. (Basement)	2-B
N.C.O. Offs. (Basement)	4-D
Mine Plot Room (Basement)	6-C
N.C.O. Offs. (Basement)	7-B
N.C.O. Offs. (Basement)	7-C
N.C.O. Offs. (Basement)	7-D
N.C.O. Offs. (Basement)	8-E
N.C.O. Offs. (Basement)	1-B
N.C.O. Offs. (Basement)	4-C
N.C.O. Offs. (Basement)	10-C
Post Supply (Basement)	10-A

SYMBOLS

- Permanent Frame Building
- Temporary Frame Building
- Brick Building
- Concrete Building
- Granite Building

LEGEND:

- ELECTRIC LINE (OVERHEAD)
- " " (UNDERGROUND)
- POLE
- POLE W/LIGHT
- POLE W/ TRANSFORMER
- MANHOLE

Scale in Feet
1 in. = 100'

50 0 50 100 200 300 400

ELECTRIC DISTRIBUTION

LOCATION OF UTILITIES APPROXIMATE

All Utilities Excess

HEADQUARTERS, HARBOR DEFENSES OF BOSTON

FORT WARREN

POST ENGINEER OFFICE, FT. BANKS, MASS.

DATA	APPROVED BY DIRECTION:
TRACED:	
CHECKED:	E.W. WARD, MAJOR, C.E.
FILE NO.	DATE: MAY, 10, 1946