KEY TO BUILDINGS

PERMANENT BUILDINGS

POWDER MAGAZINE	27	Old Latrine	74
RESERVOIR	31	Old Latrine	75
HOSPITAL	32	Storehouse	76
STOREHOUSE & Pump House	51		
GUARDHOUSE	52		
OFFICERS QUARTERS	54		
OFFICERS QUARTERS	55		
OFFICERS QUARTERS	56		
OFFICERS QUARTERS	57		
N C O QUARTERS	58		
N C O QUARTERS	59		
N C O QUARTERS	60		
N C O QUARTERS	61		
UTILITIES SHOPS & DIESEL PLANT	62		
FLAG POLE	65		
WHARF	66		
ENGINEERS STOREHOUSE	73		

TEMPORARY BUILDINGS

STOREHOUSE	T-1
FIREHOUSE	T-2
OFFICERS CLUB	T-3
ADMIN & STOREHOUSE	T-4
BARRACKS	T-5
BARRACKS	T-6
BARRACKS	T-7
MESS HALL	T-8
PUMP HOUSE	T-9
MESS HALL	T-11
RECREATION BLDG	T-12
ADMIN & STOREHOUSE	T-13
BARRACKS	T-14
BARRACKS	T-15
BARRACKS	T-16
RECREATION BLDG	T-17
BARRACKS	T-18
GARBAGE GRINDER	T-19
BOILER HOUSE	T-20
GREASE & INSPECTION RACK	T-21
Boiling Ring	T-32

KEY TO BUILDINGS

CASEMATES

N C O QUARTERS	4
N C O QUARTERS	4-A
ADMINISTRATION	5
ADMINISTRATION	5-A
N C O QUARTERS	6
CHAPEL	6-A
LIBRARY	7
N C O QUARTERS	7-A
CHAPEL	8
N C O QUARTERS	8-A
N C O QUARTERS	9
N C O QUARTERS	9-A
POST SUPPLY	10
BARRACKS	11
STOREHOUSE	12
MESS HALL & KITCHEN	12-A
STOREHOUSE	13
STOREHOUSE	13-A
BARRACKS	14
BARRACKS	14-A
BARRACKS	14-B
BARRACKS	14-C
BARRACKS	14-D
LATRINE	15
BARRACKS	15-A
BARRACKS	15-B
BARRACKS	15-C
BARRACKS	15-D
MESS HALL & KITCHEN	16
REPAIR SHOP	17
REPAIR SHOP	17-A
REPAIR SHOP	17-B
REPAIR SHOP	17-C
ORDNANCE OFFICE	18
ORDNANCE OFFICE	18-A
ORDNANCE OFFICE	18-C
ORDNANCE OFFICE	23
RECREATION BUILDING & THEATRE	25-A
POST EXCHANGE	28
N C O QUARTERS	29
N C O QUARTERS	29-A
N C O QUARTERS	30
N C O QUARTERS	30-A
ORDNANCE OFFICE	18-B
N C O Qtrs. (Basement)	4-B
N C O Qtrs. (Basement)	5-B
N C O Qtrs. (Basement)	7-B
N C O Qtrs. (Basement)	8-B
Mess Hall Kitchen (Basement)	6-C
N C O Qtrs. (Basement)	9-B
N C O Qtrs. (Basement)	7-C
N C O Qtrs. (Basement)	8-C
N C O Qtrs. (Basement)	9-C
N C O Qtrs. (Basement)	9-D
N C O Qtrs. (Basement)	4-C
Post Supply (Basement)	10-A

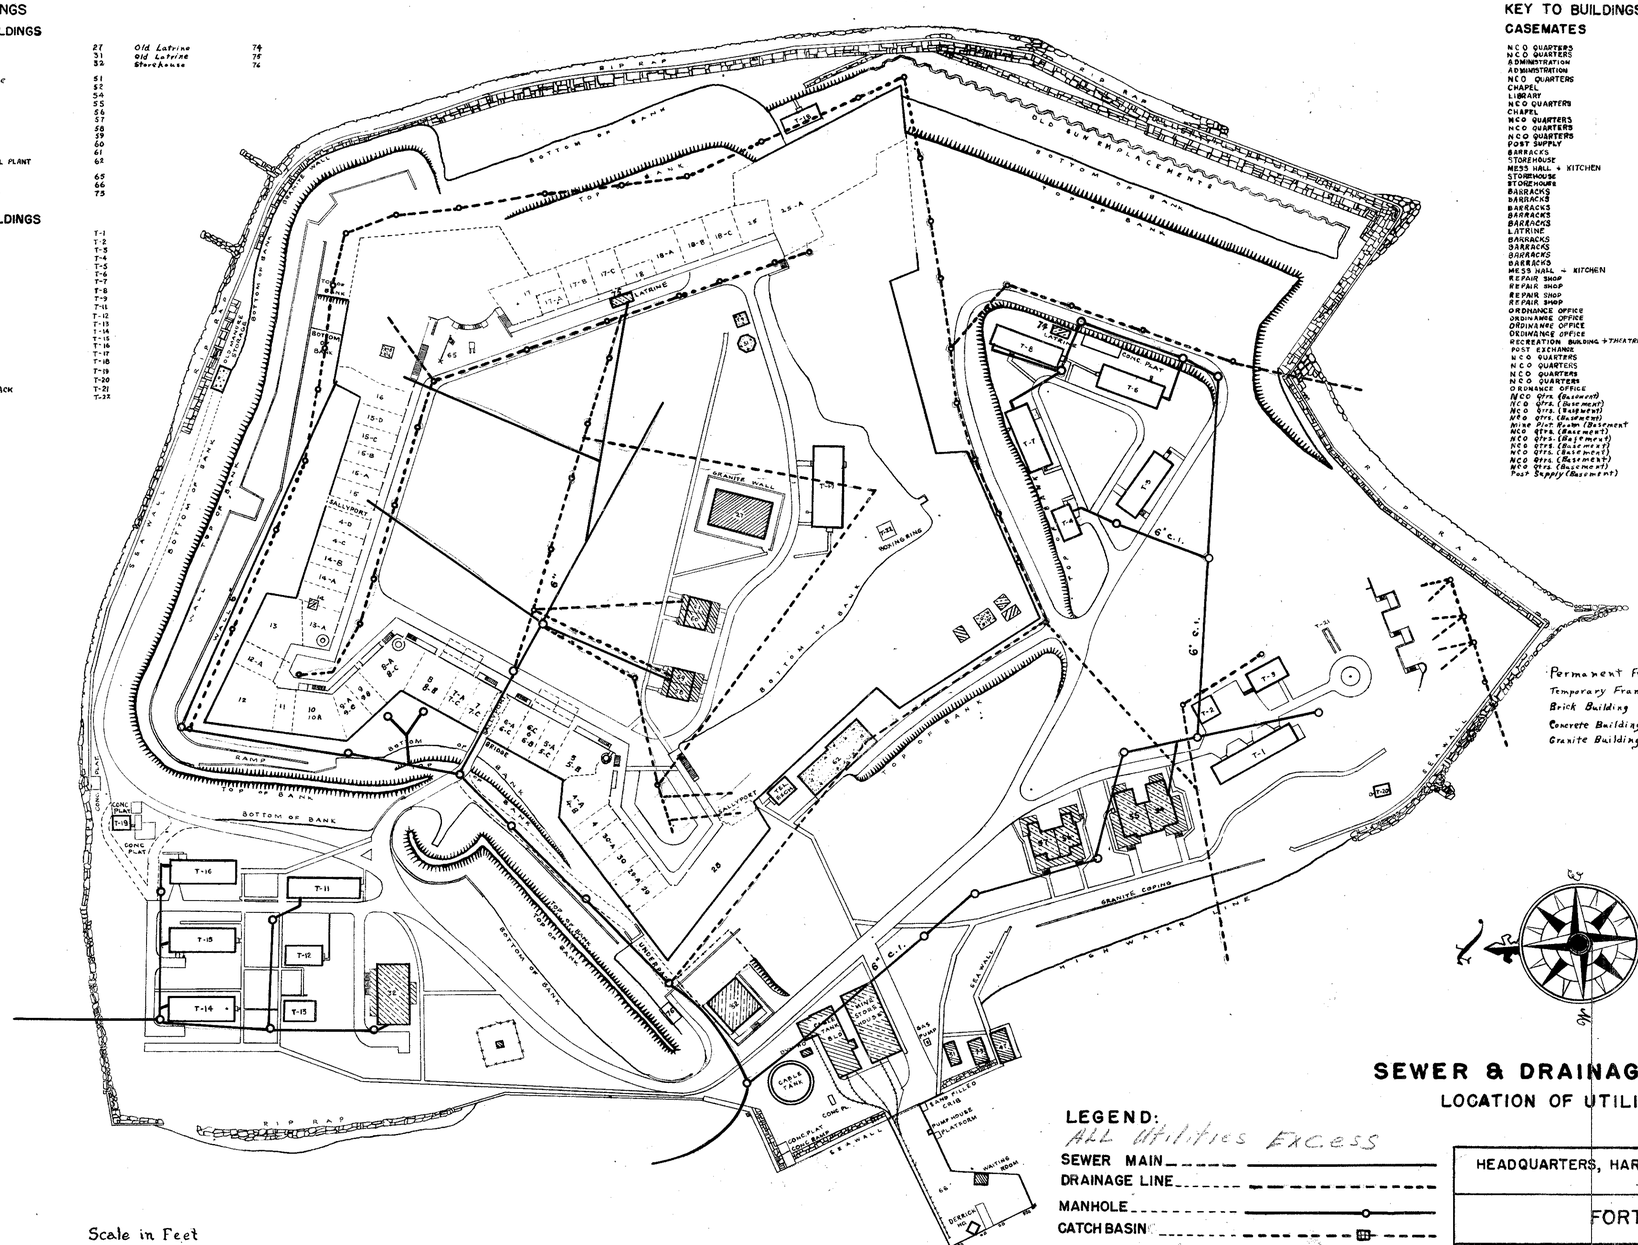

SYMBOLS

- Permanent Frame Building
- Temporary Frame Building
- Brick Building
- Concrete Building
- Granite Building

SEWER & DRAINAGE DISTRIBUTION

LOCATION OF UTILITIES APPROXIMATE

LEGEND:

All Utilities Excess

- SEWER MAIN
- DRAINAGE LINE
- MANHOLE
- CATCH BASIN

Scale in Feet
1 In = 100'

50 0 50 100 200 300 400

HEADQUARTERS, HARBOR DEFENSES OF BOSTON	
FORT WARREN	
POST ENGINEER OFFICE, FT. BANKS, MASS.	
DATA	APPROVED BY DIRECTION:
TRACED:	E. W. WARD, MAJOR, C.E.
CHECKED:	
FILE NO.	DATE: MAY, 10, 1946