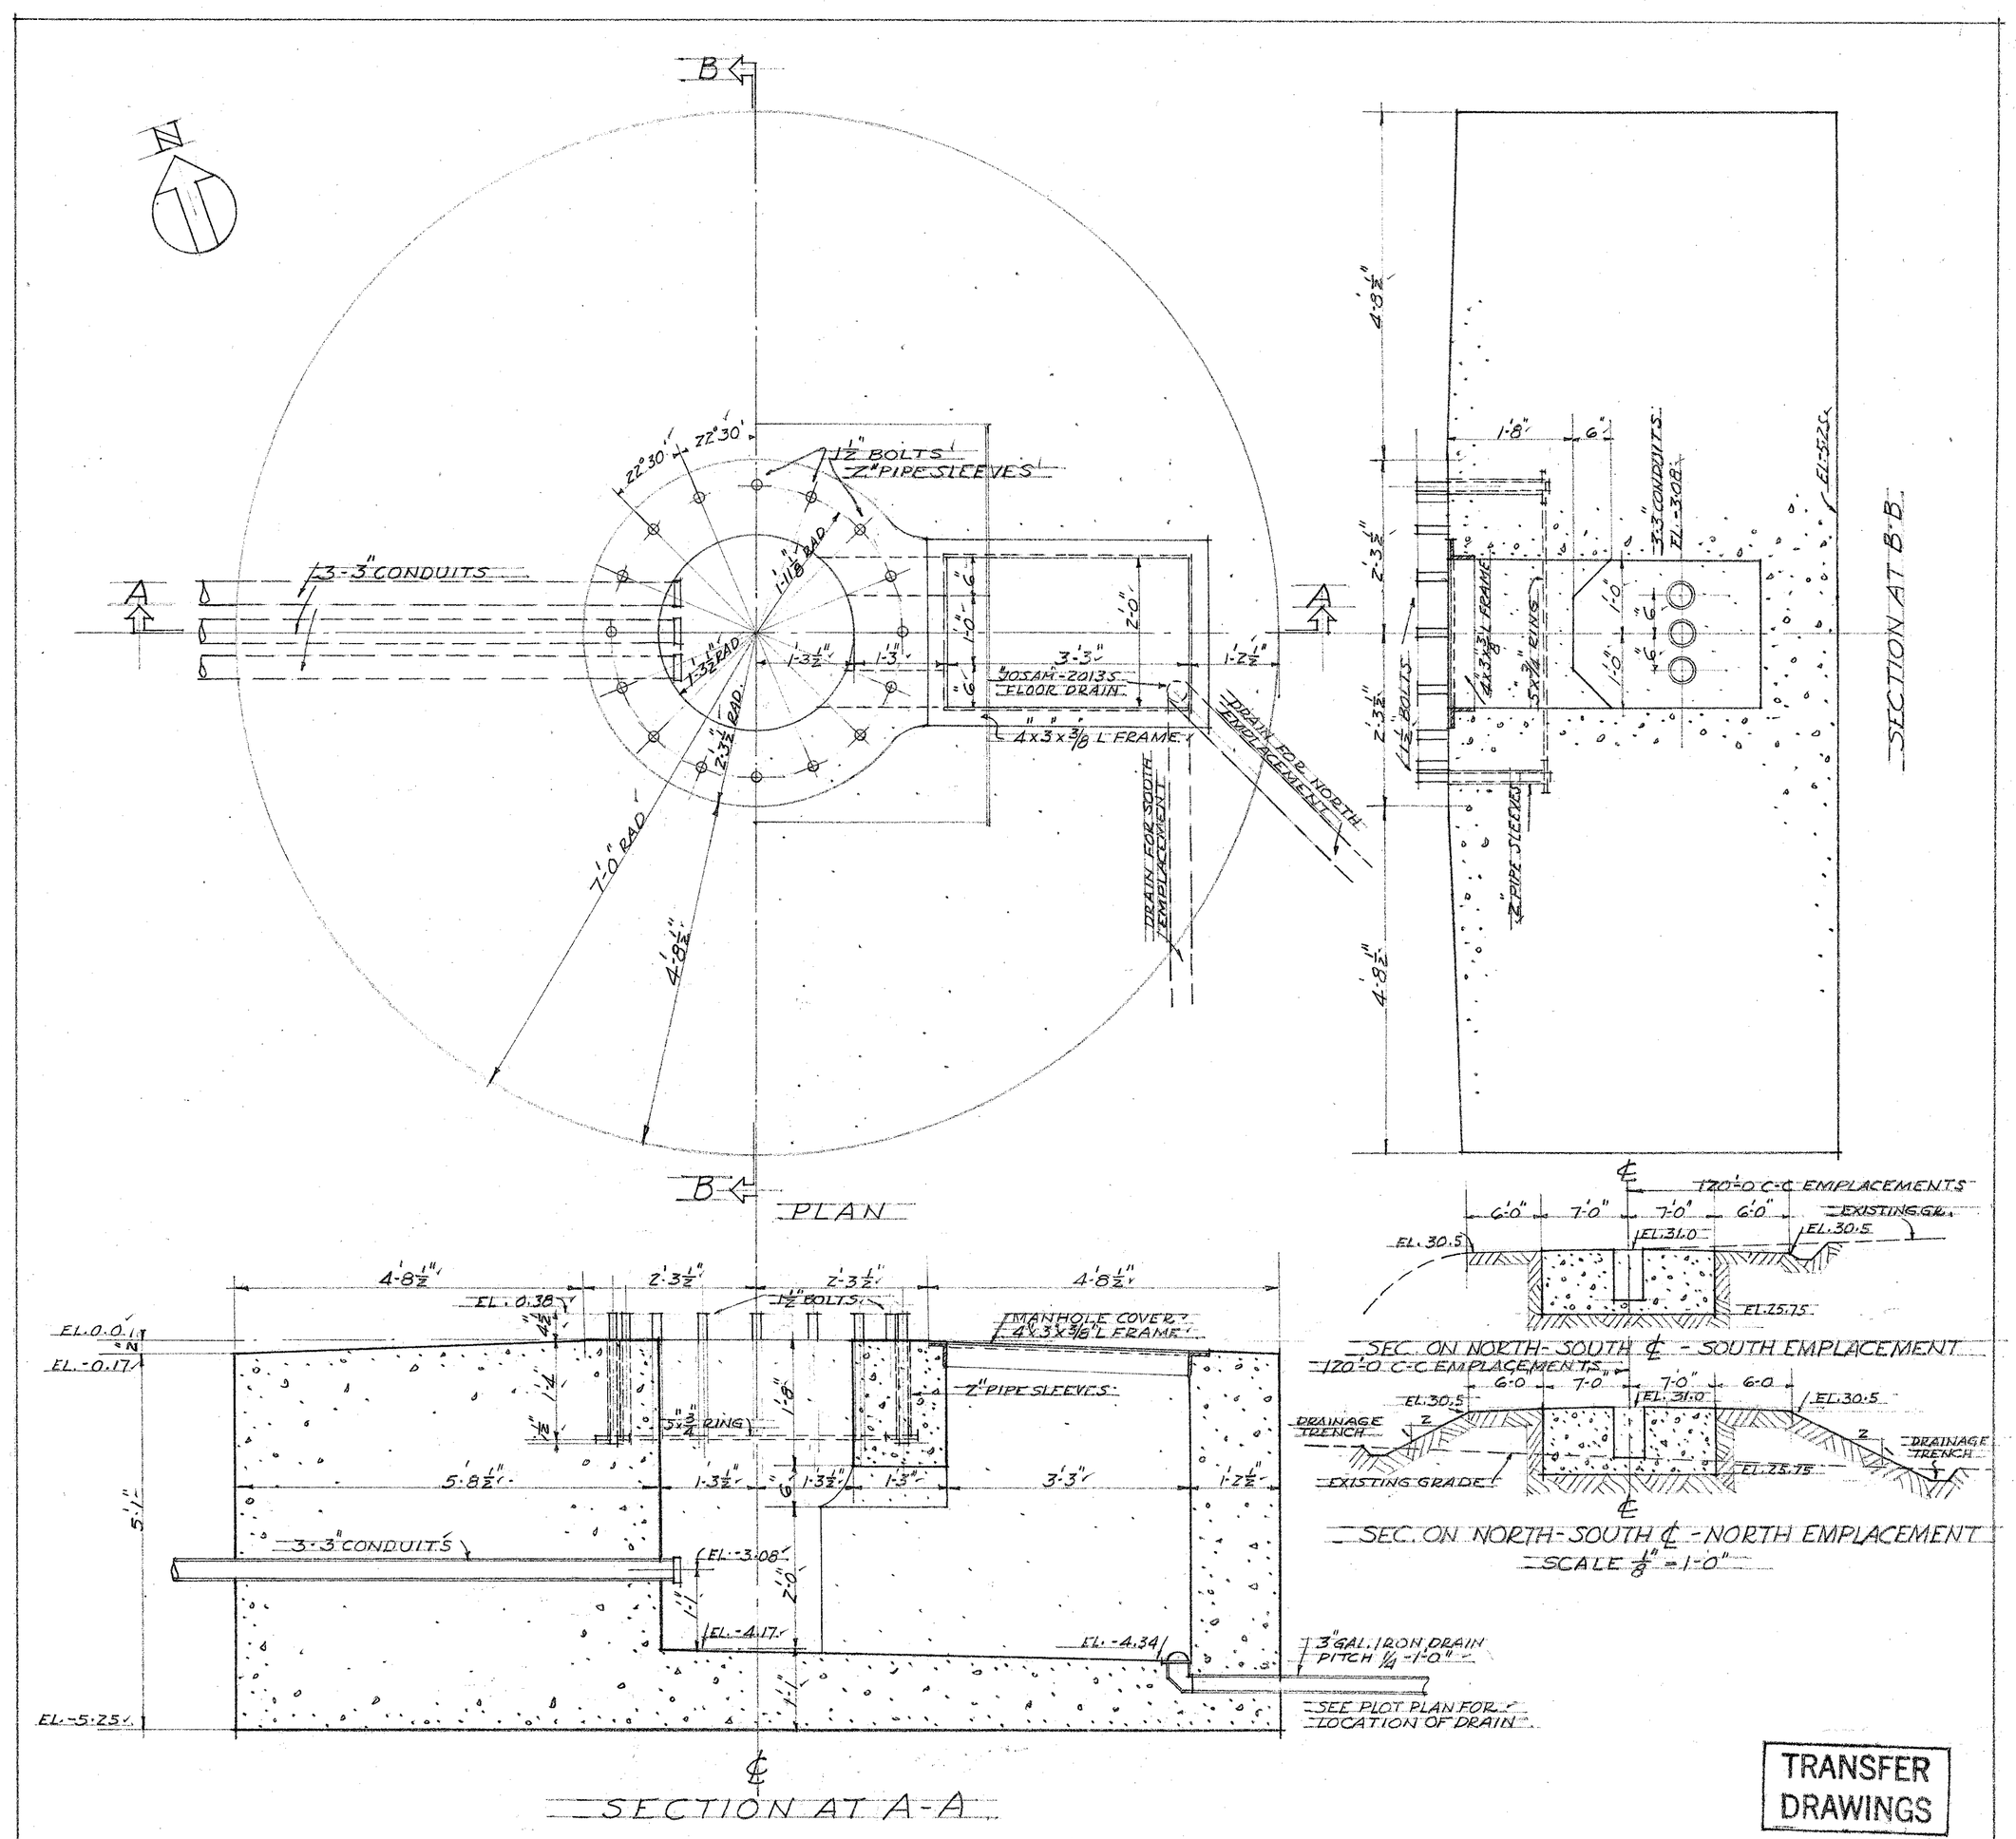

TRANSFER DRAWINGS

3/4 IN SCALE DETAILS OF EMPLACEMENT

CONFIDENTIAL

Transfer Drawing No Changes	8/17/45	FTW
CHARACTER	DATE	BY
REVISIONS		

J.F. FITZGERALD CONSTRUCTION CO., INC.
CONTRACT W-175 ENG. 2187
FT. DAWES DEER ISLAND
BOSTON HARBOR MASS.
DATED APRIL 5, 1943. DRAWING NO. 76
FILE NO. 4-14-2-73

127