## KEY TO BUILDINGS

### PERMANENT BUILDINGS

| | |
|---|---|
| Cemetery Wall | 2 |
| Wharf (Bathing Room) | 3 |
| Pump House | 4 |
| Fire Pump | 5 |
| Officers' Mess Hall | 6 |
| Old Dormitory (Fire Control Stations) | 7 |
| Old Infirmary " " " | 8 |
| Rifle Range | 9 |
| Chlorination Chamber (Water) | 10 |
| Reservation Wall | 11 |
| Volley Ball Court | 12 |
| Fente Mine Casemate Area) | 13 |
| Mess Stand | 14 |
| Garage | 15 |
| Storehouse | 17 |
| Workshop (No. 7 T.) | 18 |
| Generator Bldg. | 19 |

### TEMPORARY BUILDINGS

| | |
|---|---|
| Officers Quarters | T-1 |
| Barracks | T-2 |
| Barracks | T-3 |
| Barracks | T-4 |
| Mess Hall | T-5 |
| Administration & Supply | T-6 |
| Storehouse | T-7 |
| Mess Hall | T-8 |
| Barracks | T-9 |
| Barracks | T-10 |
| Barracks | T-11 |
| Technical Repair Shop (Ordnance) | T-12 |
| Storehouse (Garage) | T-13 |
| Garage, S/L Maintenance | T-14 |
| Infirmary | T-15 |
| Administration | T-16 |
| Theater | T-17 |
| Recreation Bldg. | T-18 |
| Post Headquarters | T-19 |
| Recreation Bldg. (Library) | T-20 |
| Barracks | T-21 |
| Barracks | T-22 |
| Mess Hall | T-23 |
| Guard House | T-24 |
| Storehouse | T-25 |
| Technical Repair Shop (Ord) | T-26 |
| Motor Repair Shop | T-28 |
| Post Exchange | T-29 |
| Grease & Insp. Rack | T-30 |
| Motor Trans. Office | T-31 |
| Water Trans. Office | T-32 |
| Officers Quarters | T-33 |
| Fire House | T-34 |
| Recreation Bldg. | T-35 |
| Storehouse & Shops | T-36 |
| Hutment Bldg. | T-37 |
| Telephone Bldg. | T-38 |
| Target House | T-39 |
| Garage | T-40 |
| Sentry Box (Main Gate) | T-41 |

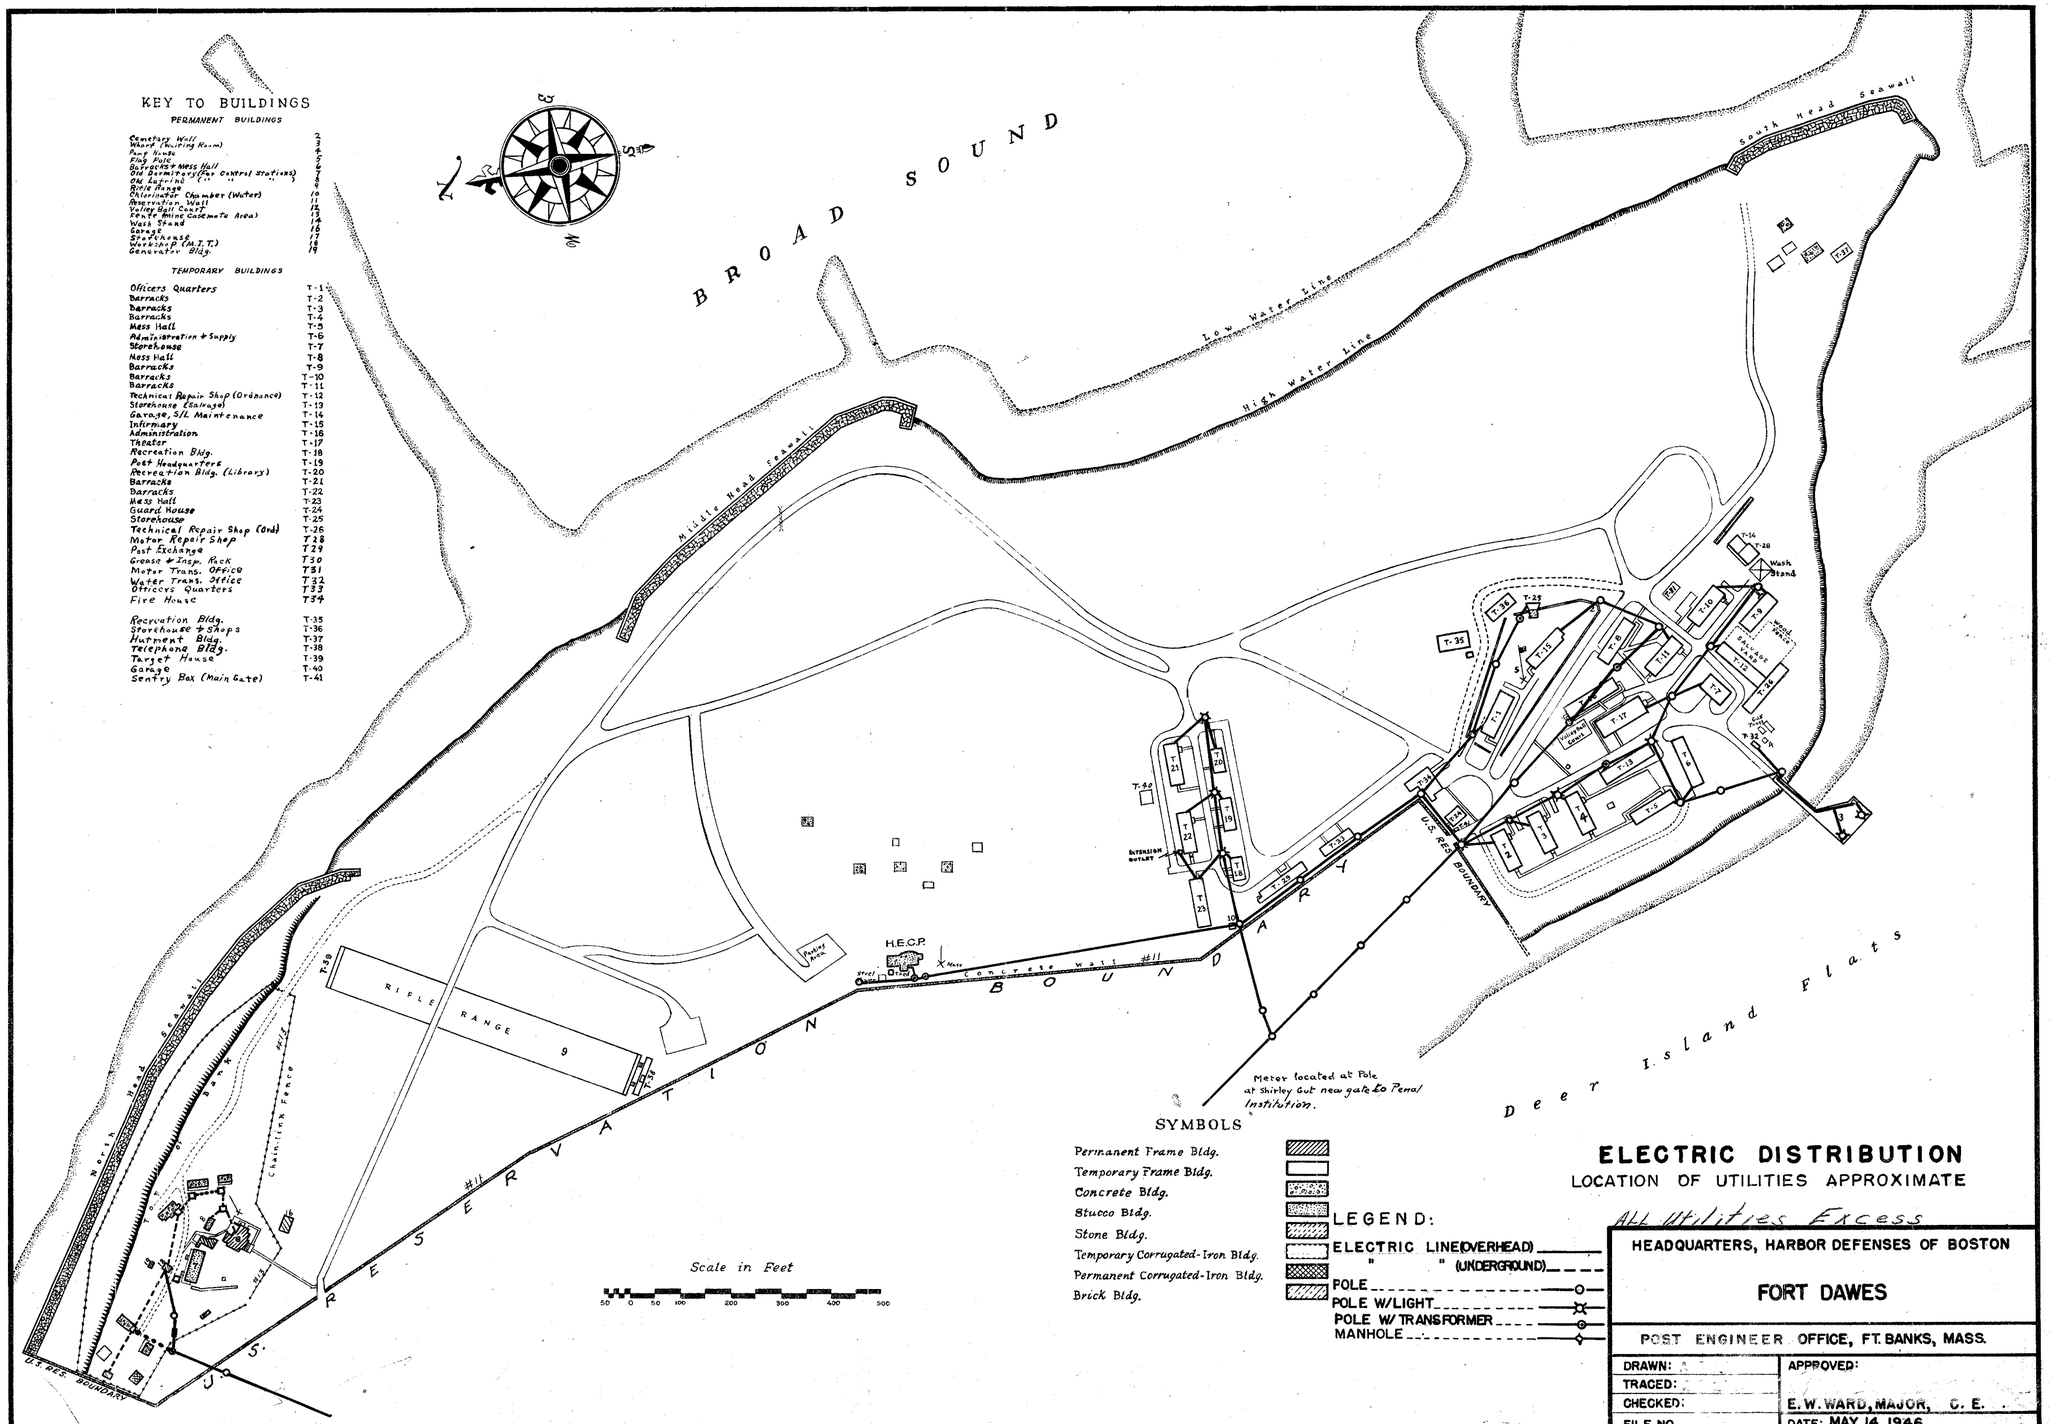


### SYMBOLS

- Permanent Frame Bldg.
- Temporary Frame Bldg.
- Concrete Bldg.
- Stucco Bldg.
- Stone Bldg.
- Temporary Corrugated-Iron Bldg.
- Permanent Corrugated-Iron Bldg.
- Brick Bldg.

### LEGEND:

- ELECTRIC LINE (OVERHEAD)
- " " (UNDERGROUND)
- POLE
- POLE W/LIGHT
- POLE W/ TRANSFORMER
- MANHOLE

# ELECTRIC DISTRIBUTION

LOCATION OF UTILITIES APPROXIMATE

All Utilities Excess

HEADQUARTERS, HARBOR DEFENSES OF BOSTON

## FORT DAWES

POST ENGINEER OFFICE, FT. BANKS, MASS.

| | |
|---|---|
| DRAWN: | APPROVED: |
| TRACED: | |
| CHECKED: | E. W. WARD, MAJOR, C. E. |
| FILE NO. | DATE: MAY, 14, 1946 |

2