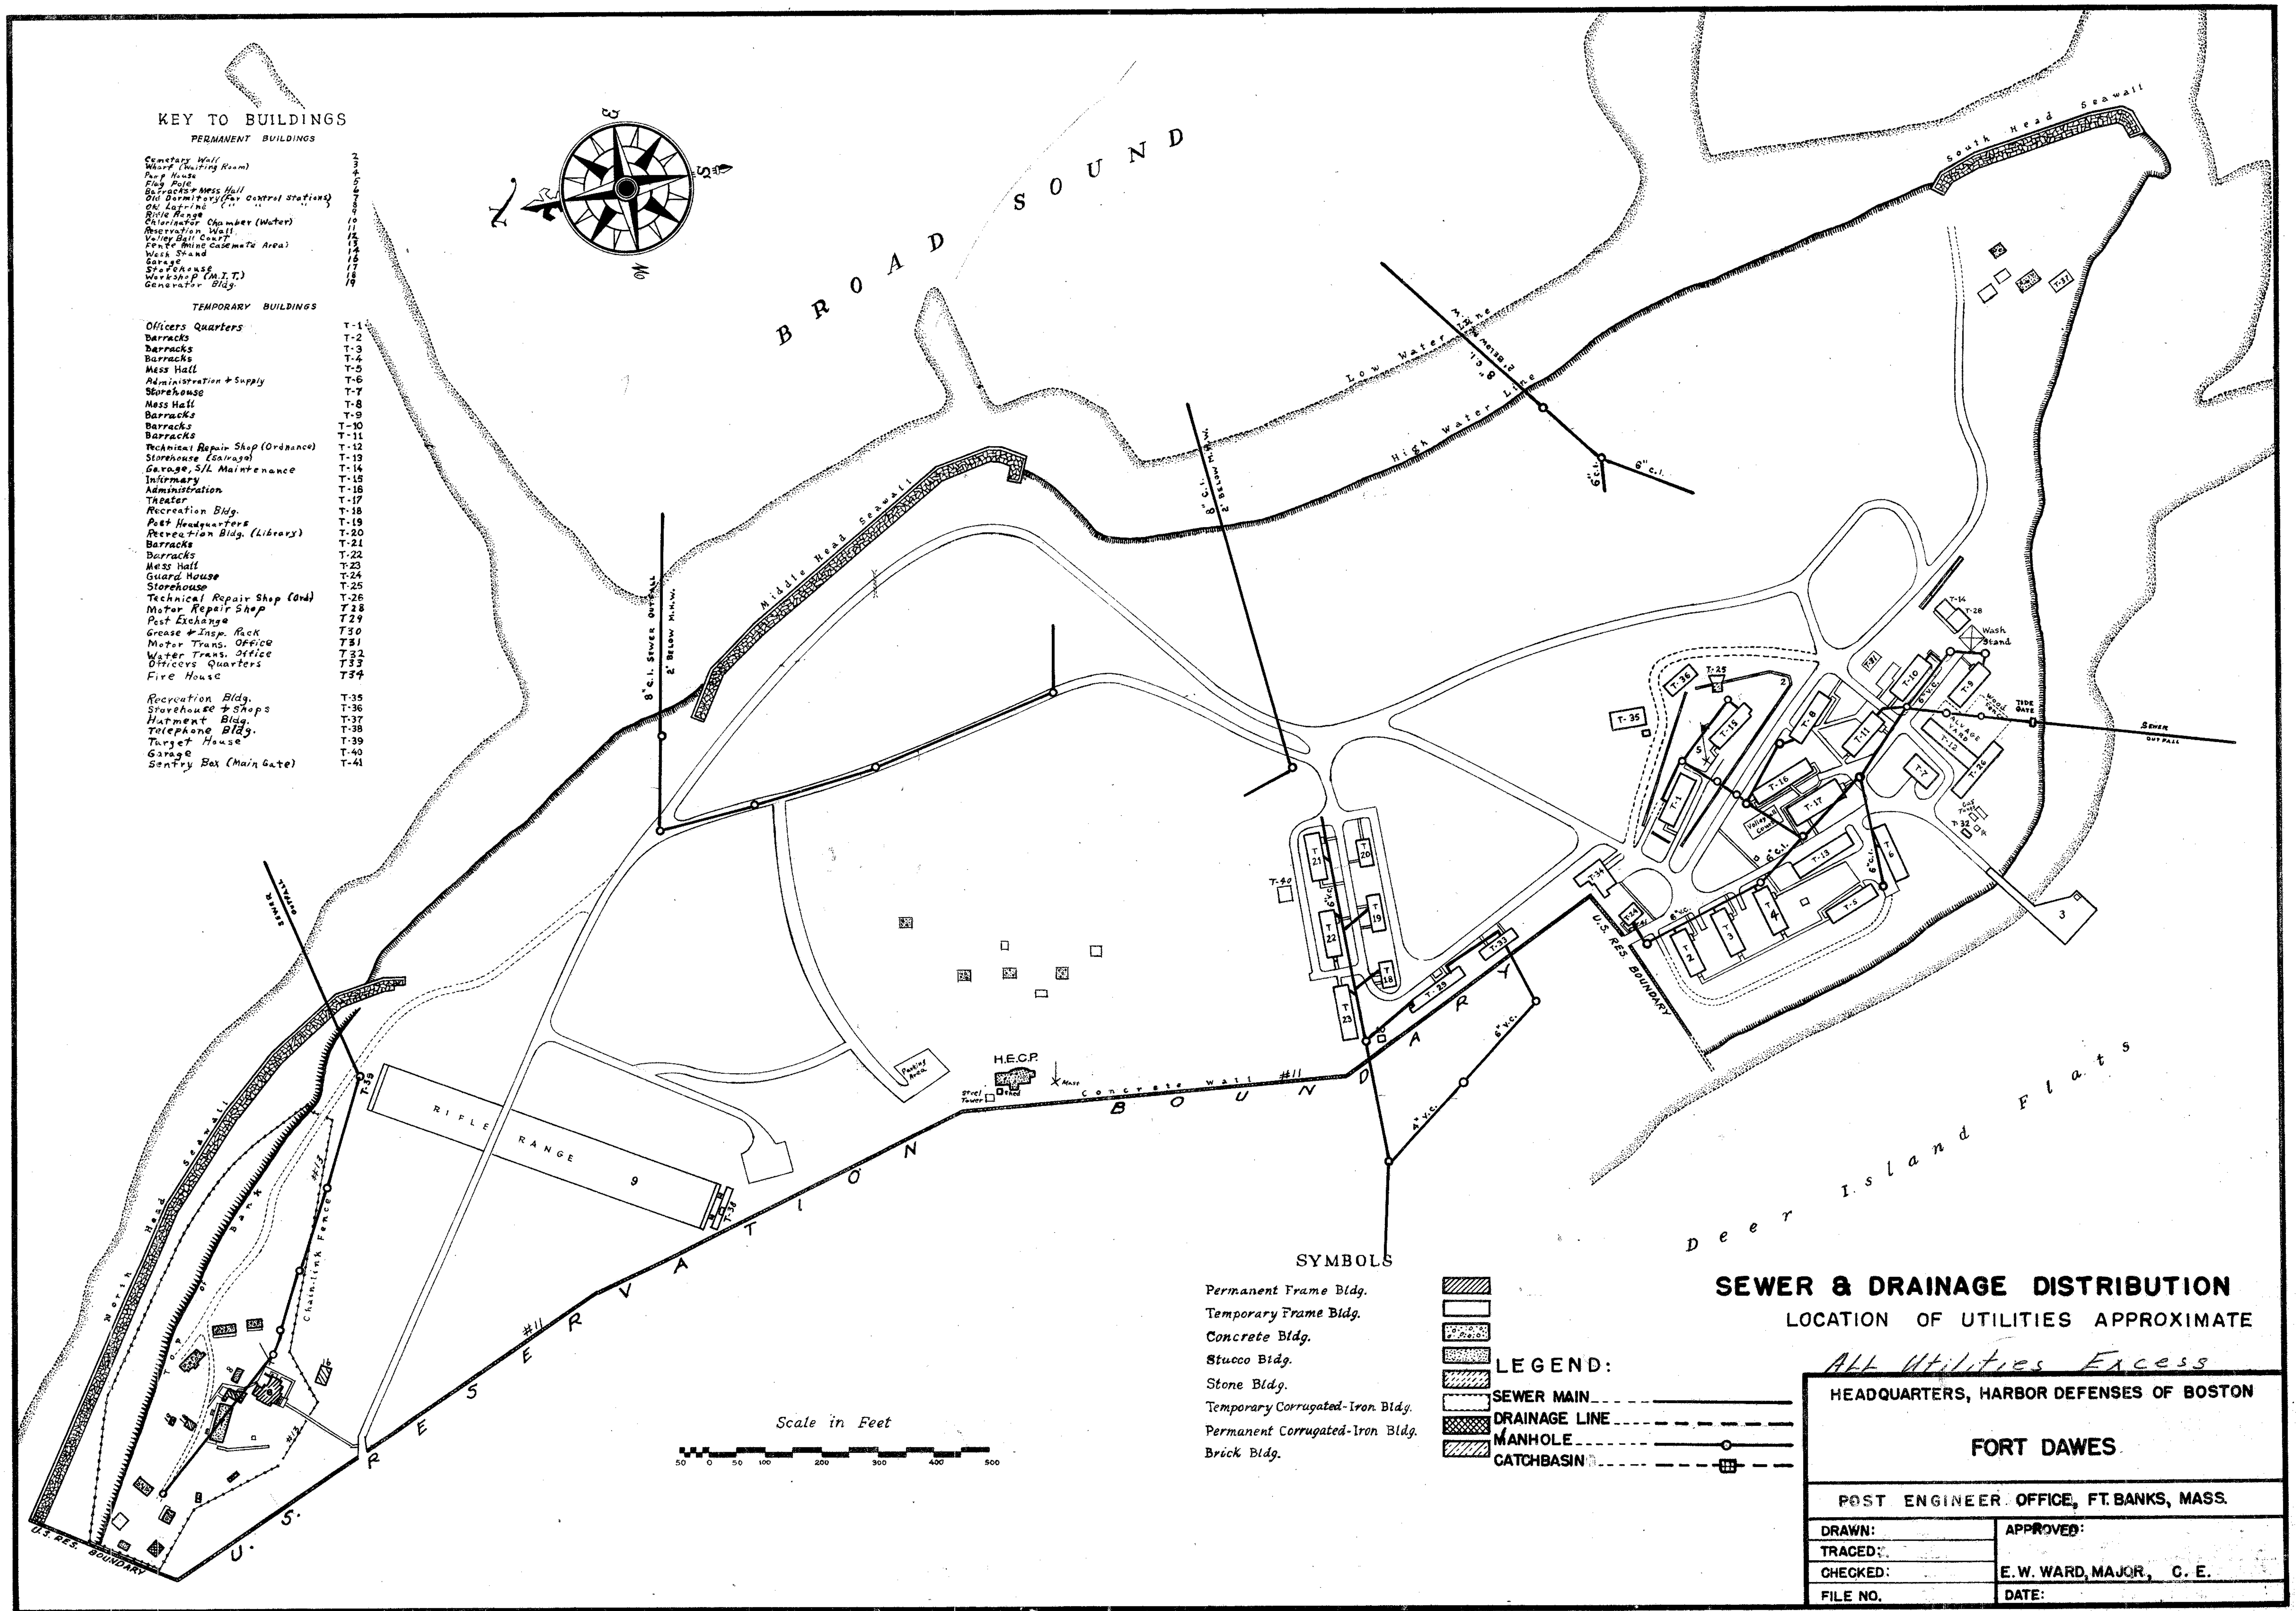
KEY TO BUILDINGS
PERMANENT BUILDINGS
Cemetary Wall 2
Wharf (Waiting Room) 3
Pump House 4
Flag Pole 5
Barracks + Mess Hall 6
Old Dormitory (For Control Stations) 7
Old Latrine (" " ") 8
Rifle Range 9
Chlorinator Chamber (Water) 10
Reservation Wall 11
Volley Ball Court 12
Fence (Mine Casemate Area) 13
Wash Stand 14
Garage 16
Storehouse 17
Workshop (M.I.T.) 18
Generator Bldg. 19
TEMPORARY BUILDINGS
Officers Quarters T-1
Barracks T-2
Barracks T-3
Barracks T-4
Mess Hall T-5
Administration + Supply T-6
Storehouse T-7
Mess Hall T-8
Barracks T-9
Barracks T-10
Barracks T-11
Technical Repair Shop (Ordnance) T-12
Storehouse (Salvage) T-13
Garage, S/L Maintenance T-14
Infirmary T-15
Administration T-16
Theater T-17
Recreation Bldg. T-18
Post Headquarters T-19
Recreation Bldg. (Library) T-20
Barracks T-21
Barracks T-22
Mess Hall T-23
Guard House T-24
Storehouse T-25
Technical Repair Shop (Ord) T-26
Motor Repair Shop T28
Post Exchange T29
Grease + Insp. Rack T30
Motor Trans. Office T31
Water Trans. Office T32
Officers Quarters T33
Fire House T34
Recreation Bldg. T-35
Storehouse + Shops T-36
Hutment Bldg. T-37
Telephone Bldg. T-38
Target House T-39
Garage T-40
Sentry Box (Main Gate) T-41
BROAD SOUND
Middle Head Seawall
South Head Seawall
North Head Seawall
Low Water Line
High Water Line
8" C.I. Sewer Outfall
2' Below M.H.W.
8" C.I. 2' Below M.H.W.
6" C.I.
Sewer Outfall
Tide Gate
Wash Stand
Salvage Yard
Wood Fence
Gas Tanks
Volley Ball Court
6" V.C.
4" V.C.
Rifle Range 9
Top of Bank
Chain-link Fence
#13
H.E.C.P.
Shed
Steel Tower
Mast
Parking Area
Concrete Wall #11
U.S. RESERVATION BOUNDARY
U.S. RES. BOUNDARY
#11
Deer Island Flats
Scale in Feet
50 0 50 100 200 300 400 500
SYMBOLS
Permanent Frame Bldg.
Temporary Frame Bldg.
Concrete Bldg.
Stucco Bldg.
Stone Bldg.
Temporary Corrugated-Iron Bldg.
Permanent Corrugated-Iron Bldg.
Brick Bldg.
LEGEND:
SEWER MAIN
DRAINAGE LINE
MANHOLE
CATCHBASIN
SEWER & DRAINAGE DISTRIBUTION
LOCATION OF UTILITIES APPROXIMATE
All Utilities Excess
HEADQUARTERS, HARBOR DEFENSES OF BOSTON
FORT DAWES
POST ENGINEER OFFICE, FT. BANKS, MASS.
DRAWN:
TRACED:
CHECKED:
FILE NO.
APPROVED:
E.W. WARD, MAJOR, C. E.
DATE:

①