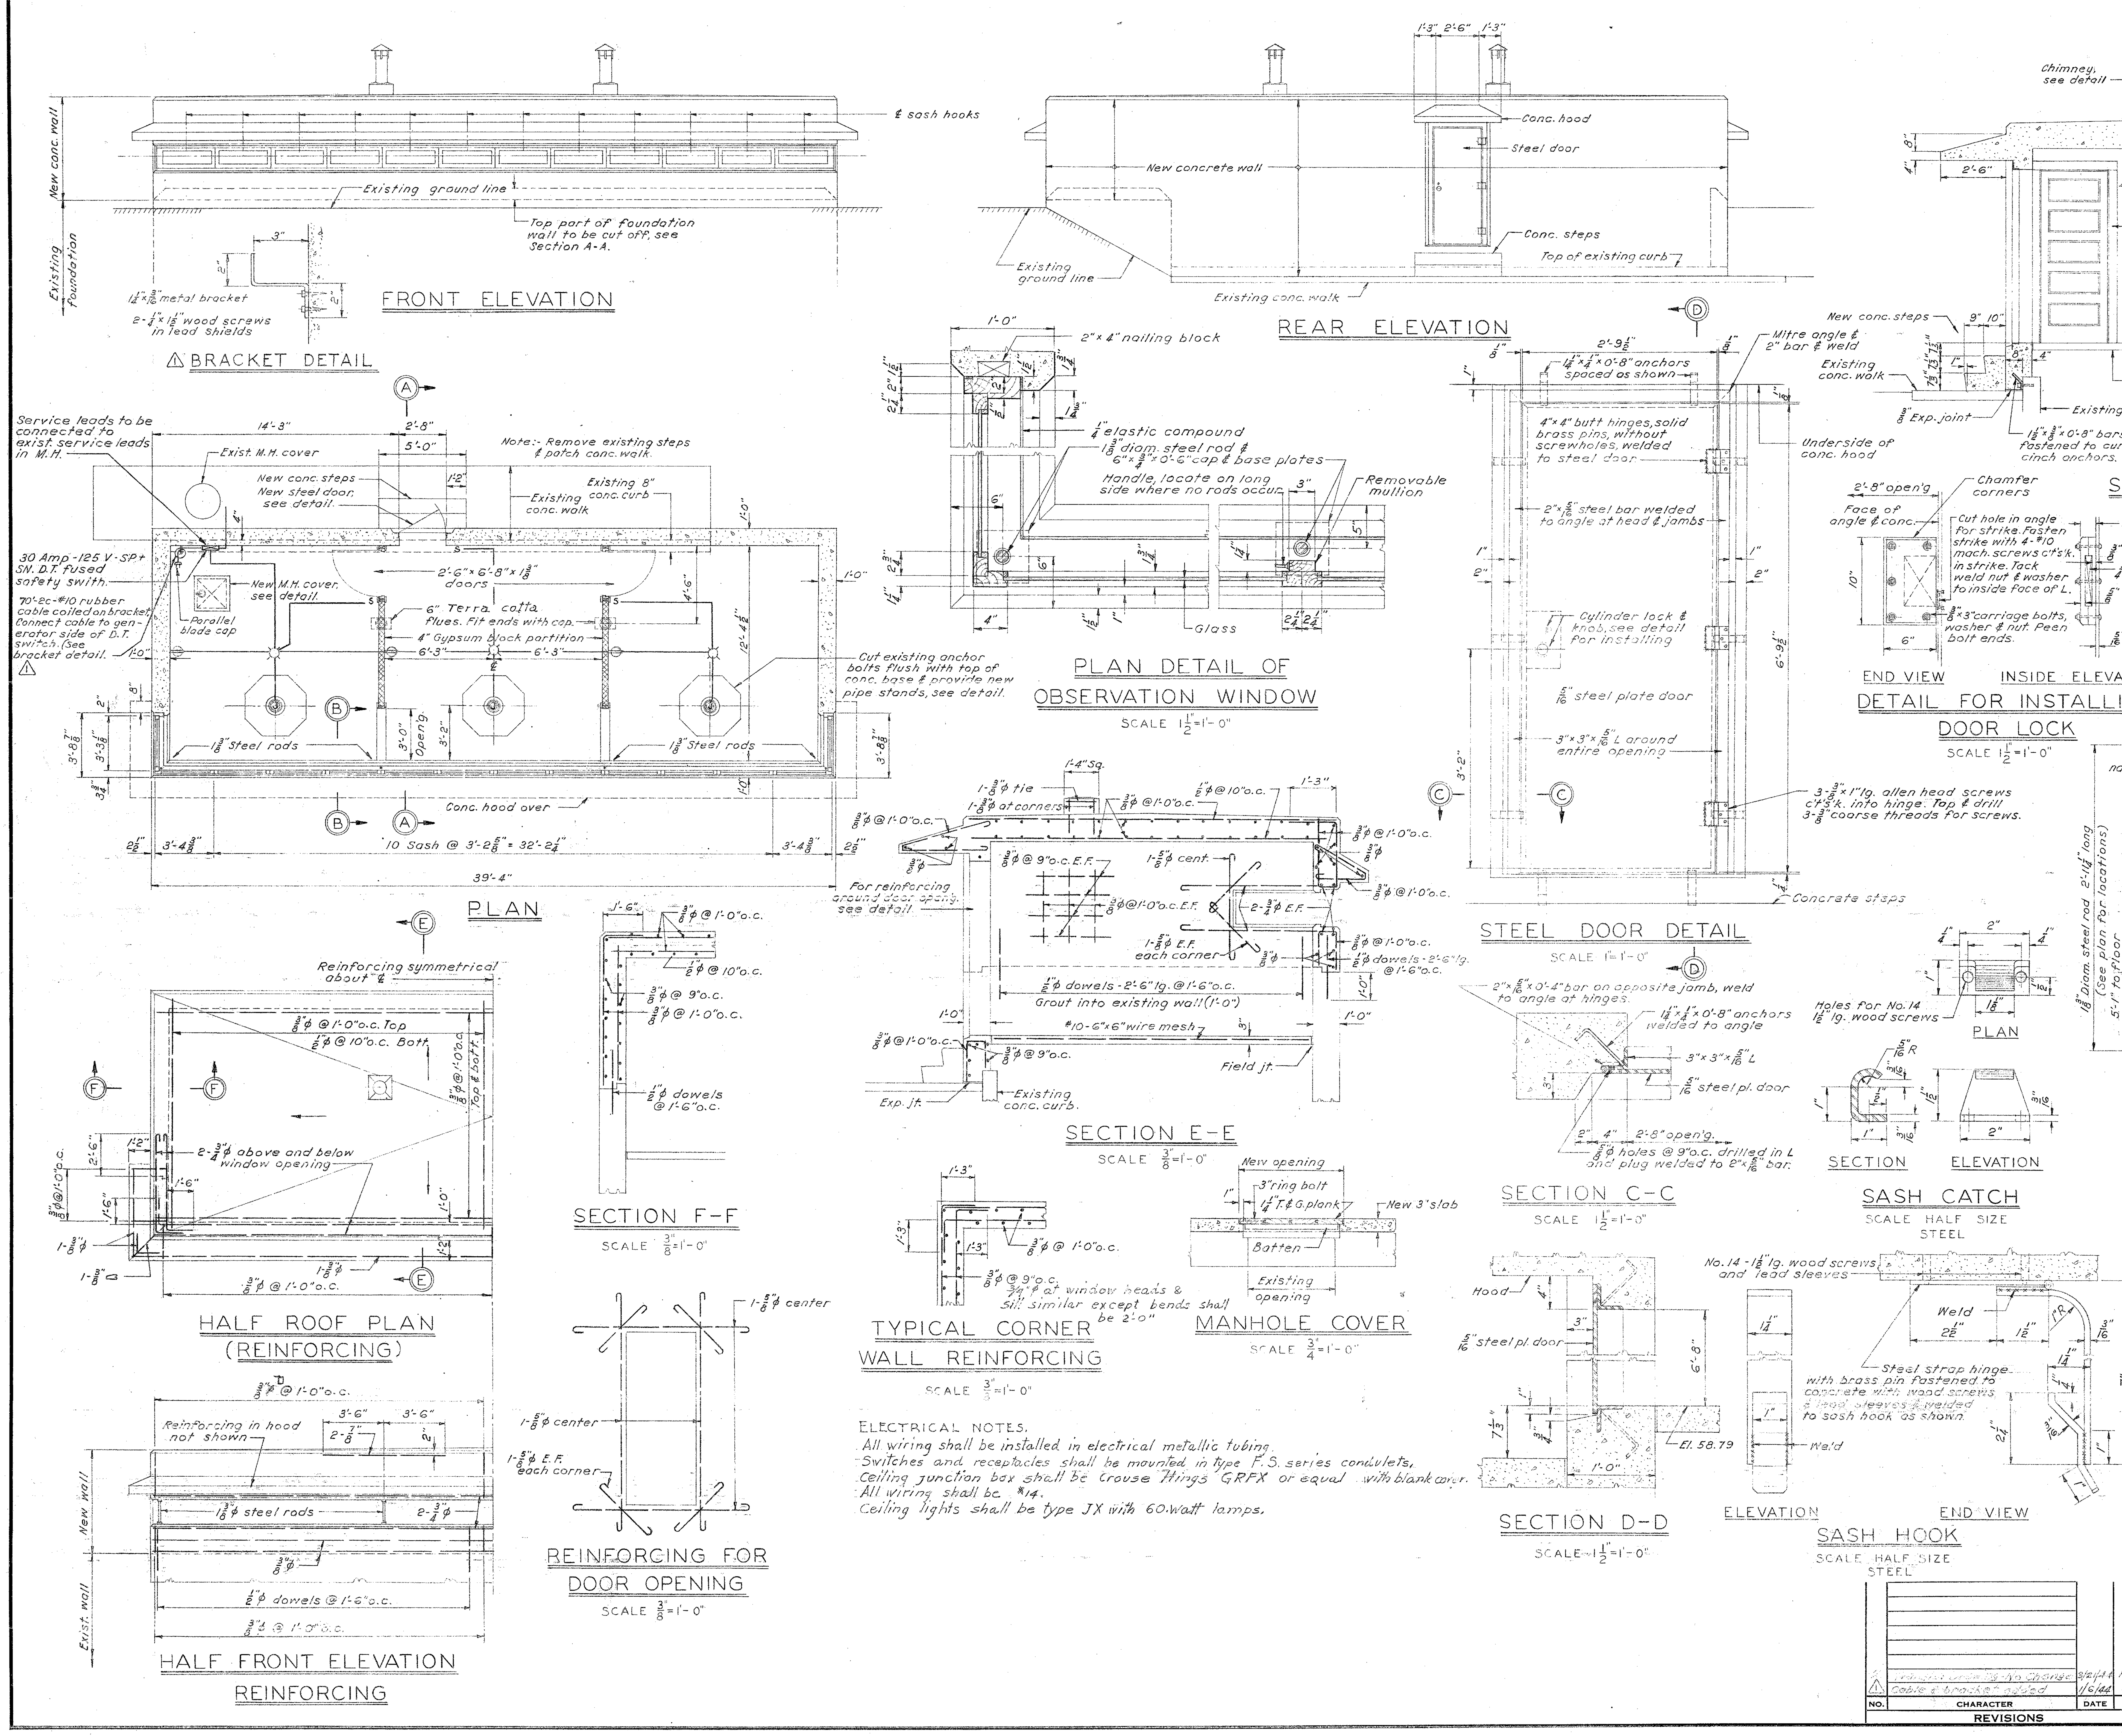

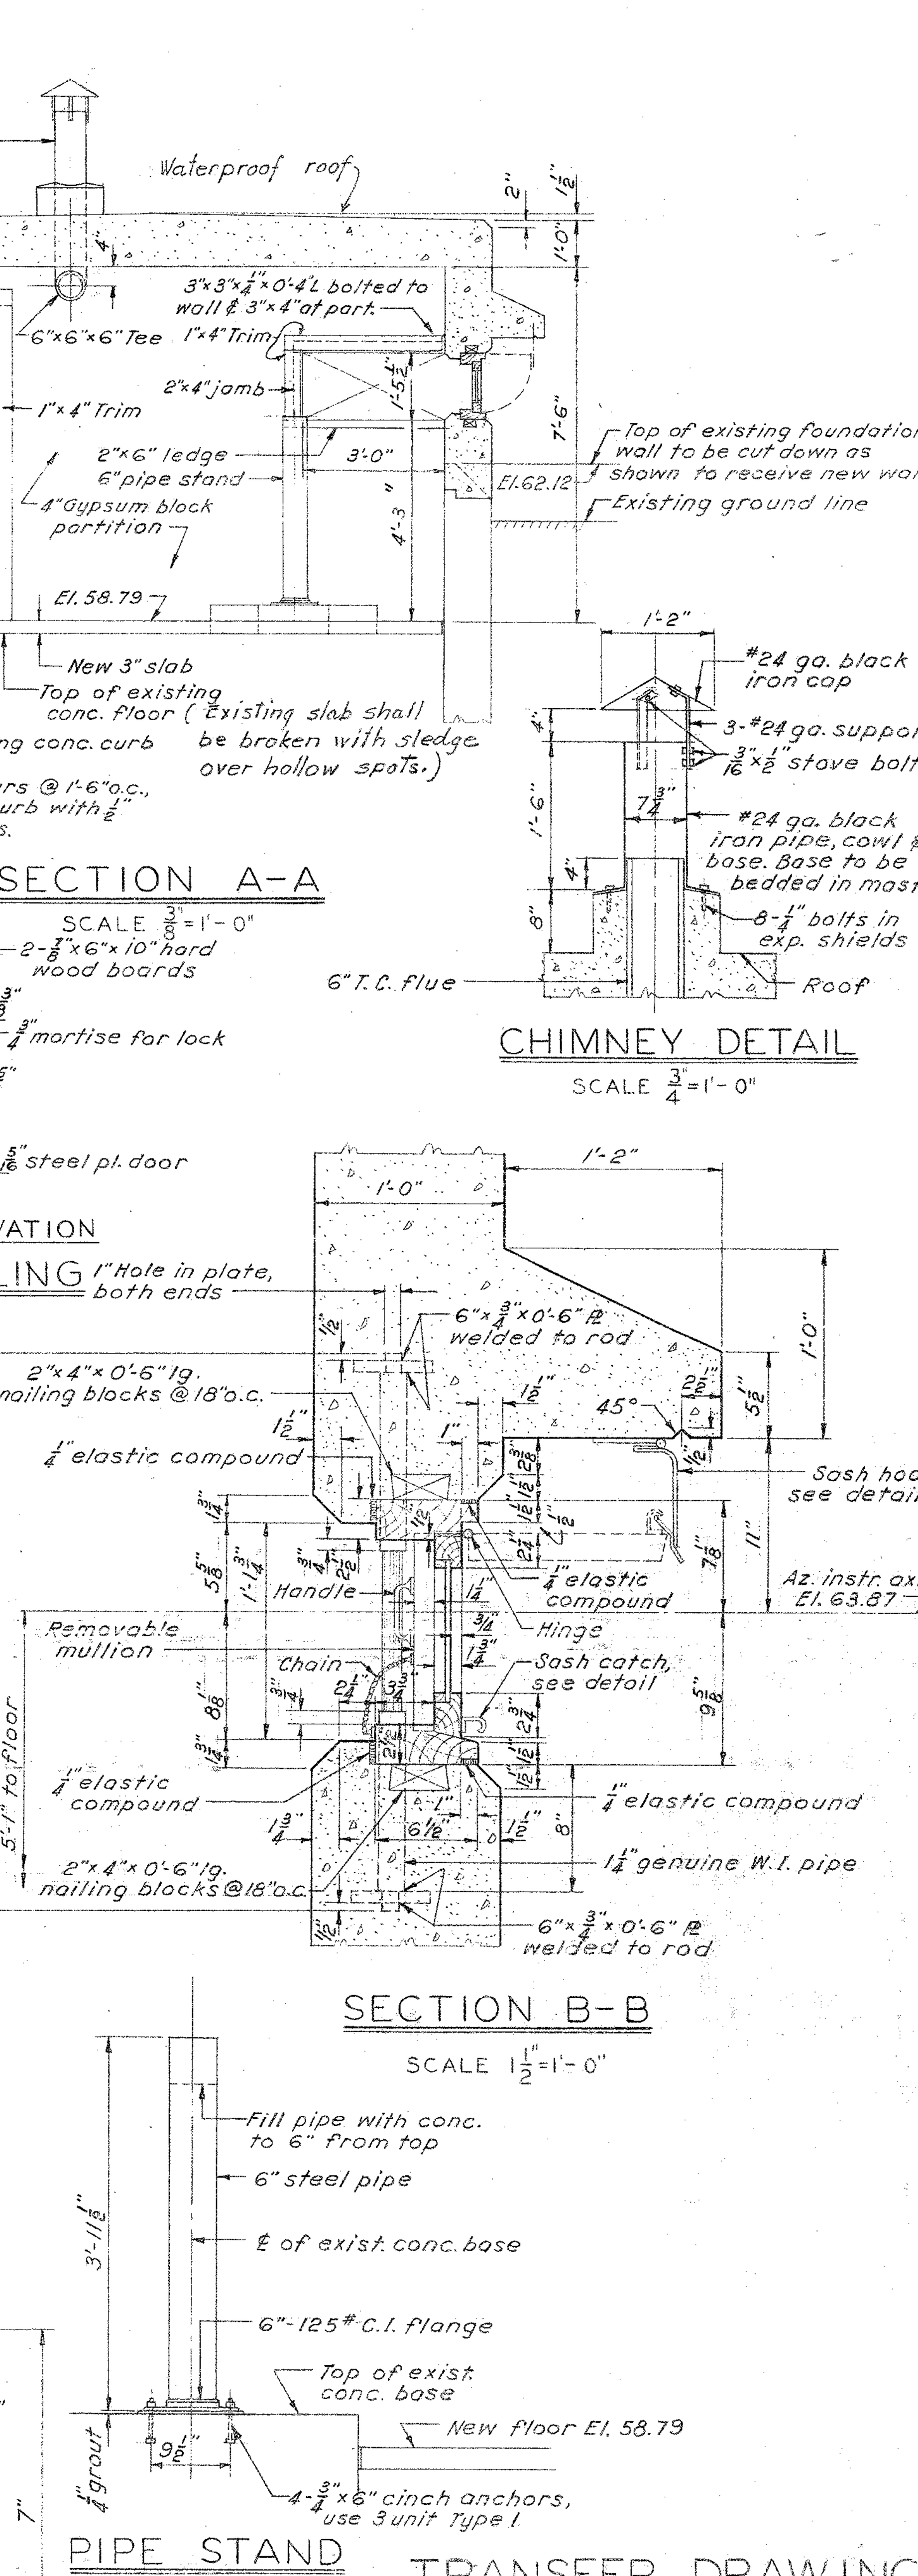

TRANSFER DRAWING

HARBOR DEFENSES OF BOSTON
LOCATION 127 – SITE 11
OBSERVATION STATION
GENERAL PLANS & DETAILS

SCALE $\frac{1}{4}$" = 1'-0"

U. S. ENGINEER OFFICE, BOSTON, MASS. JULY, 1943

APPROVAL RECOMMENDED: John E. Allen, CHIEF ENGINEERING DIVISION

SUBMITTED: F. S. Brown, CHIEF DESIGN SECTION, SR. ENGINEER

Norman Ginn, ASSOC. ENGINEER

DES. BY
DR. BY J.T.
TR. BY
CH. BY

APPROVED: Bruce D. Rindlaub, LT. COLONEL, CORPS OF ENGINEERS, DISTRICT ENGINEER

FILE NO. 4-7-4-22

NO.	CHARACTER	DATE	BY
	Transfer drawing - No change	3/21/44	R.I.B.
1	Cable & bracket added	1/6/44	J.T.

REVISIONS