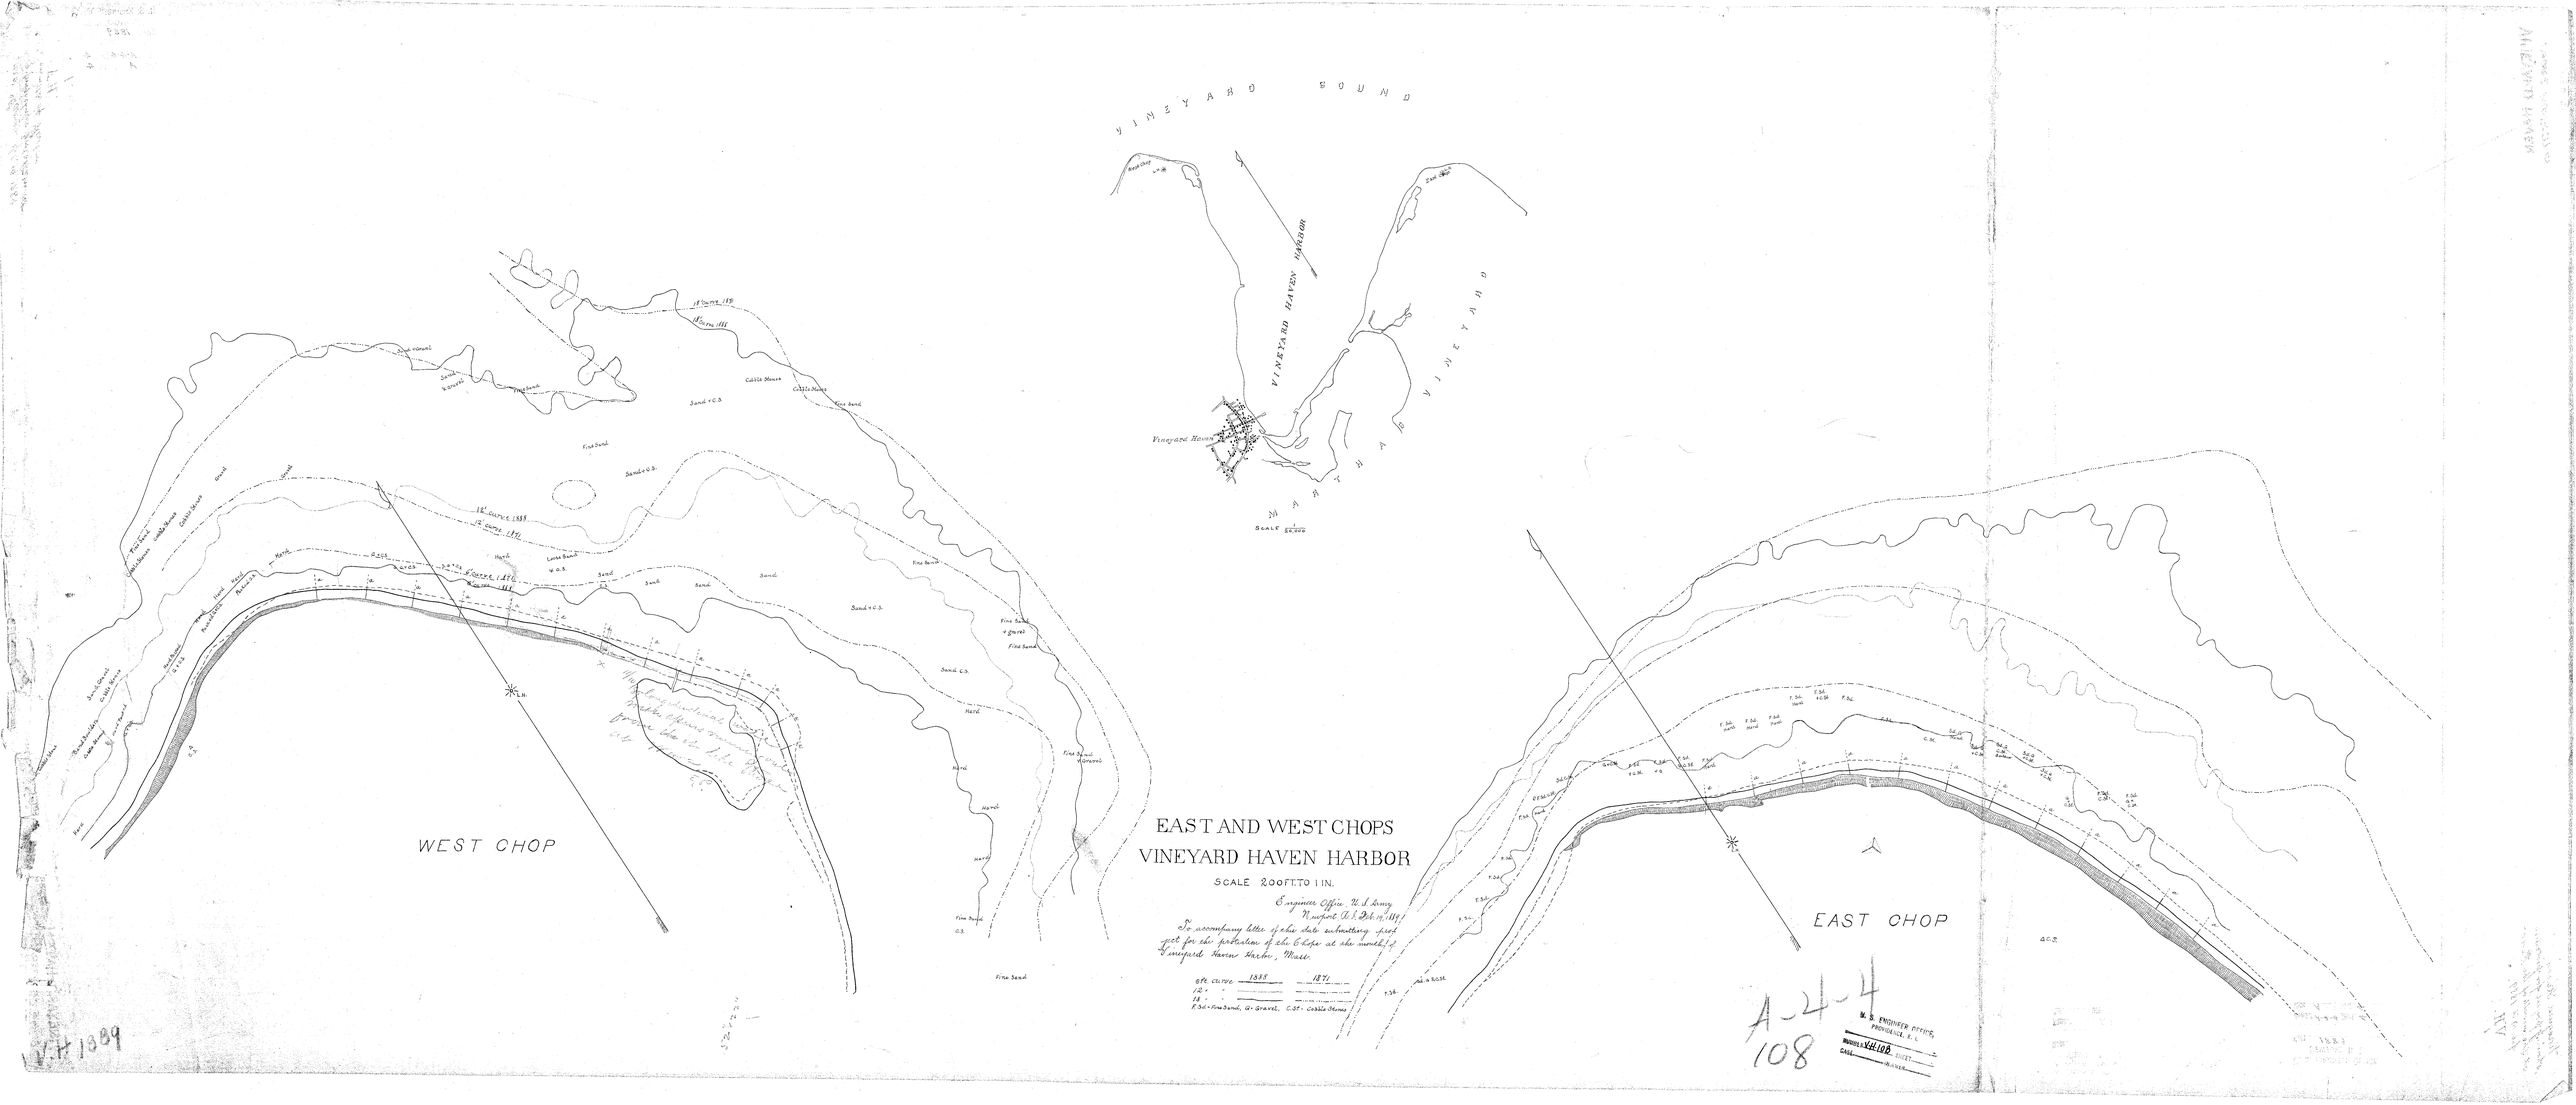
VINEYARD SOUND
VINEYARD HAVEN HARBOR
MARTHA'S VINEYARD
Vineyard Haven
SCALE 1/50,000
WEST CHOP
EAST CHOP
EAST AND WEST CHOPS
VINEYARD HAVEN HARBOR
SCALE 200 FT. TO 1 IN.
Engineer Office, U. S. Army
Newport, R. I. Feb. 19, 1889
To accompany letter of this date submitting project for the protection of the Chops at the mouth of Vineyard Haven Harbor, Mass.
6 ft. CLIFFS 1888 1871
12 " "
18 " "
F.Sd.-Fine Sand, G.-Gravel, C.St.-Cobble Stones
A-4-4
108
U. S. ENGINEER OFFICE, PROVIDENCE, R. I.
NUMBER VH-108
SHEET
CASE
DRAWER
V.H. 1889