VINEYARD HAVEN

MARTHAS VINEYARD MASS.

HARBOR OF REFUGE

PLAN FOR THE COMPLETION OF THE PROTECTION OF THE HARBOR BY A BREAKWATER AND THE ENLARGEMENT OF ITS ANCHORAGE BY DREDGING

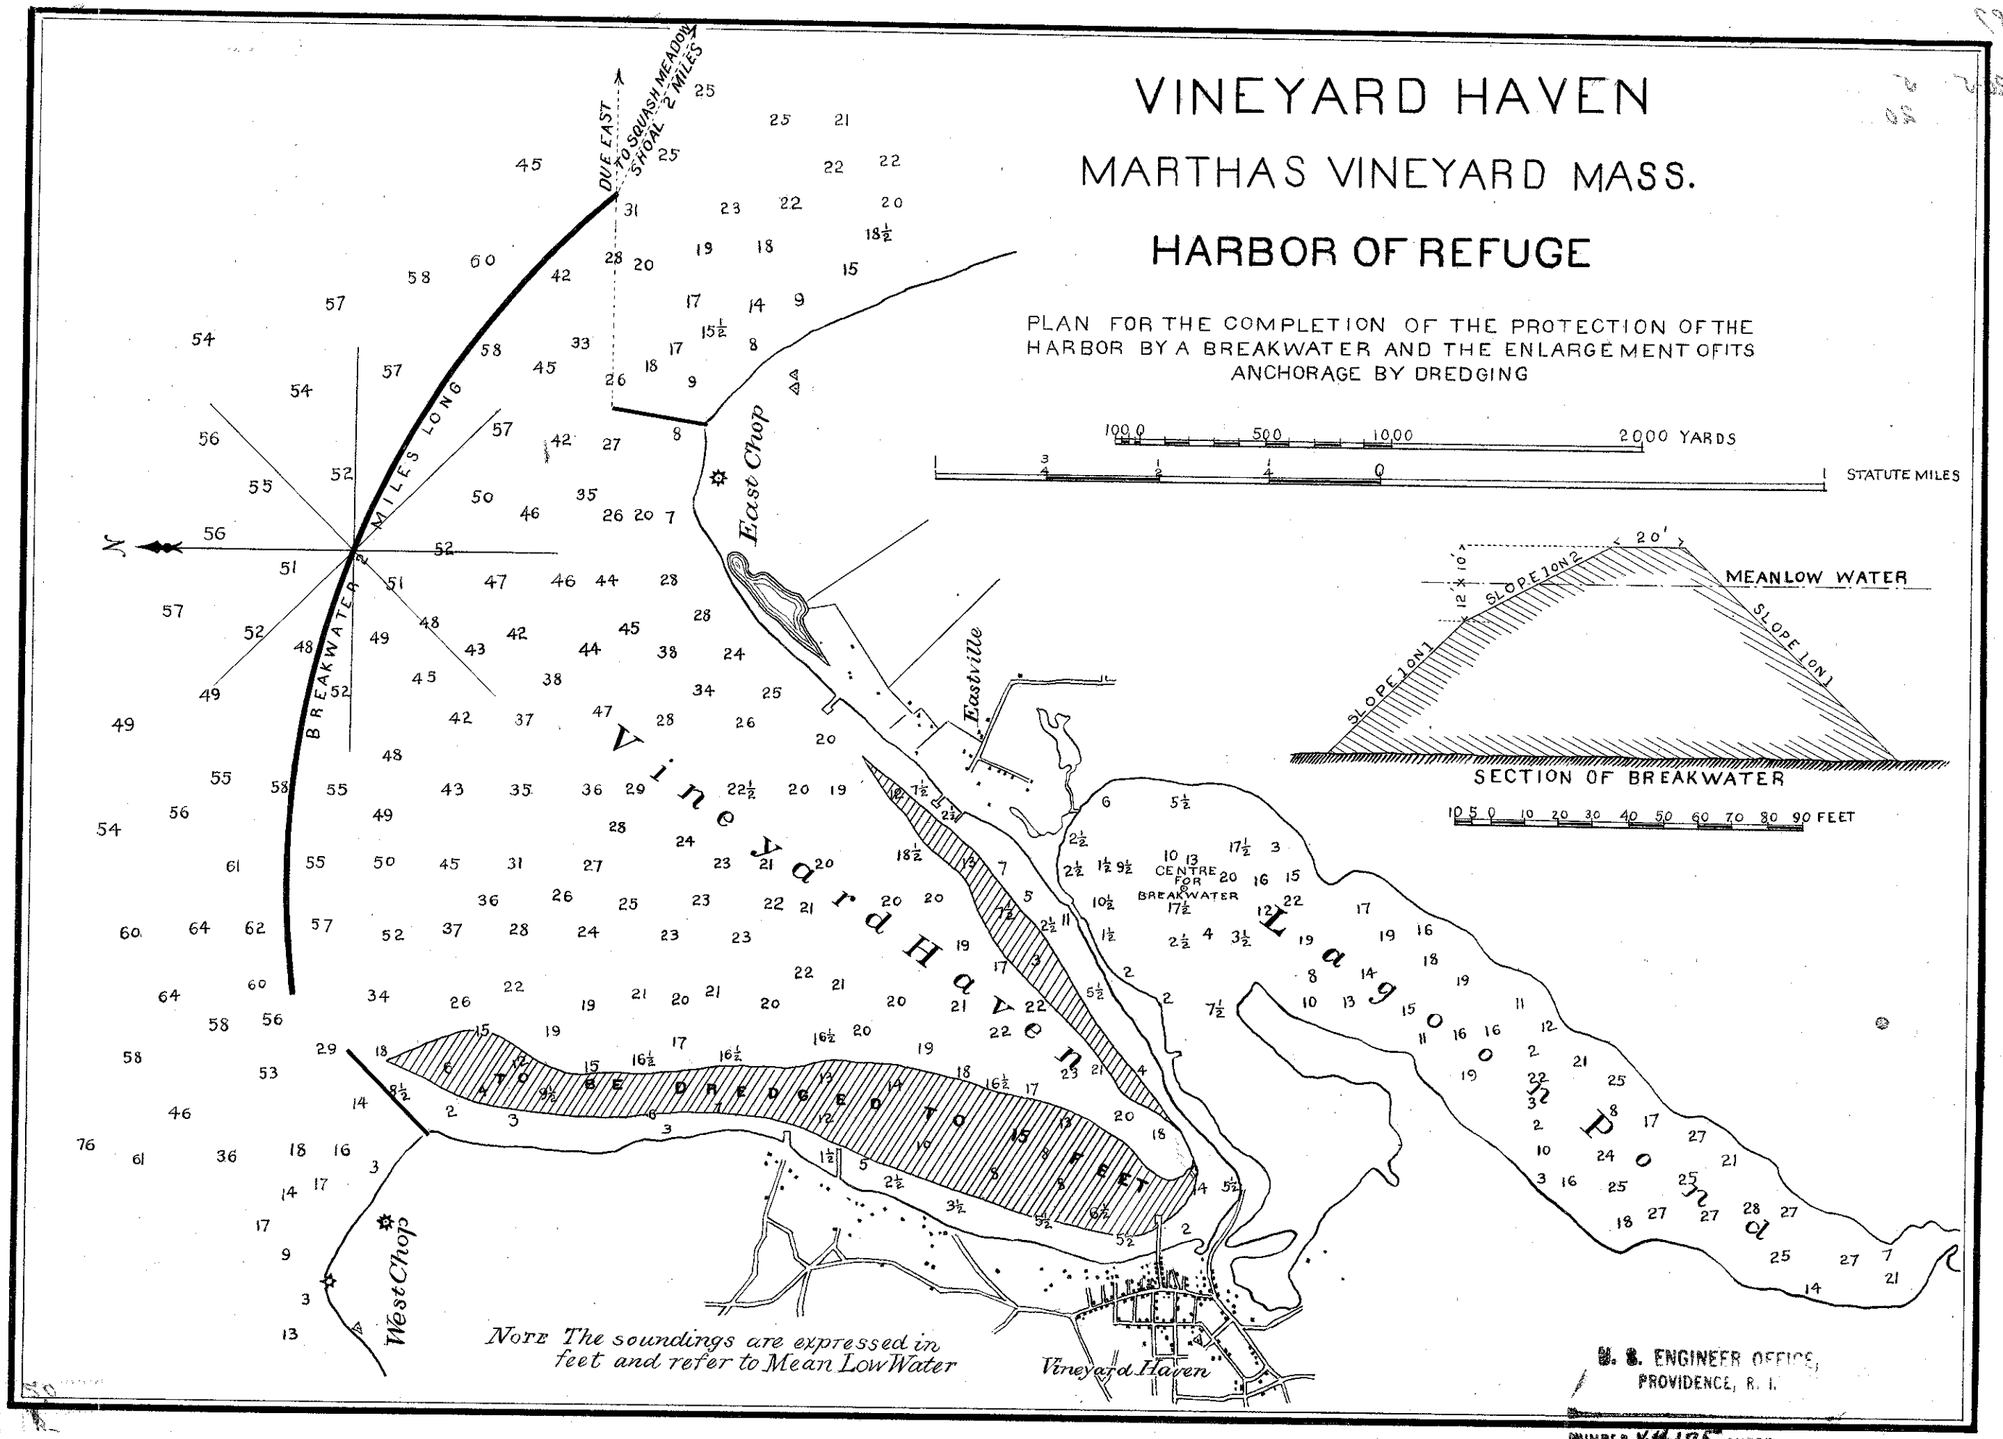

NUMBER V.H.105 SHEET
CASE DRAWER