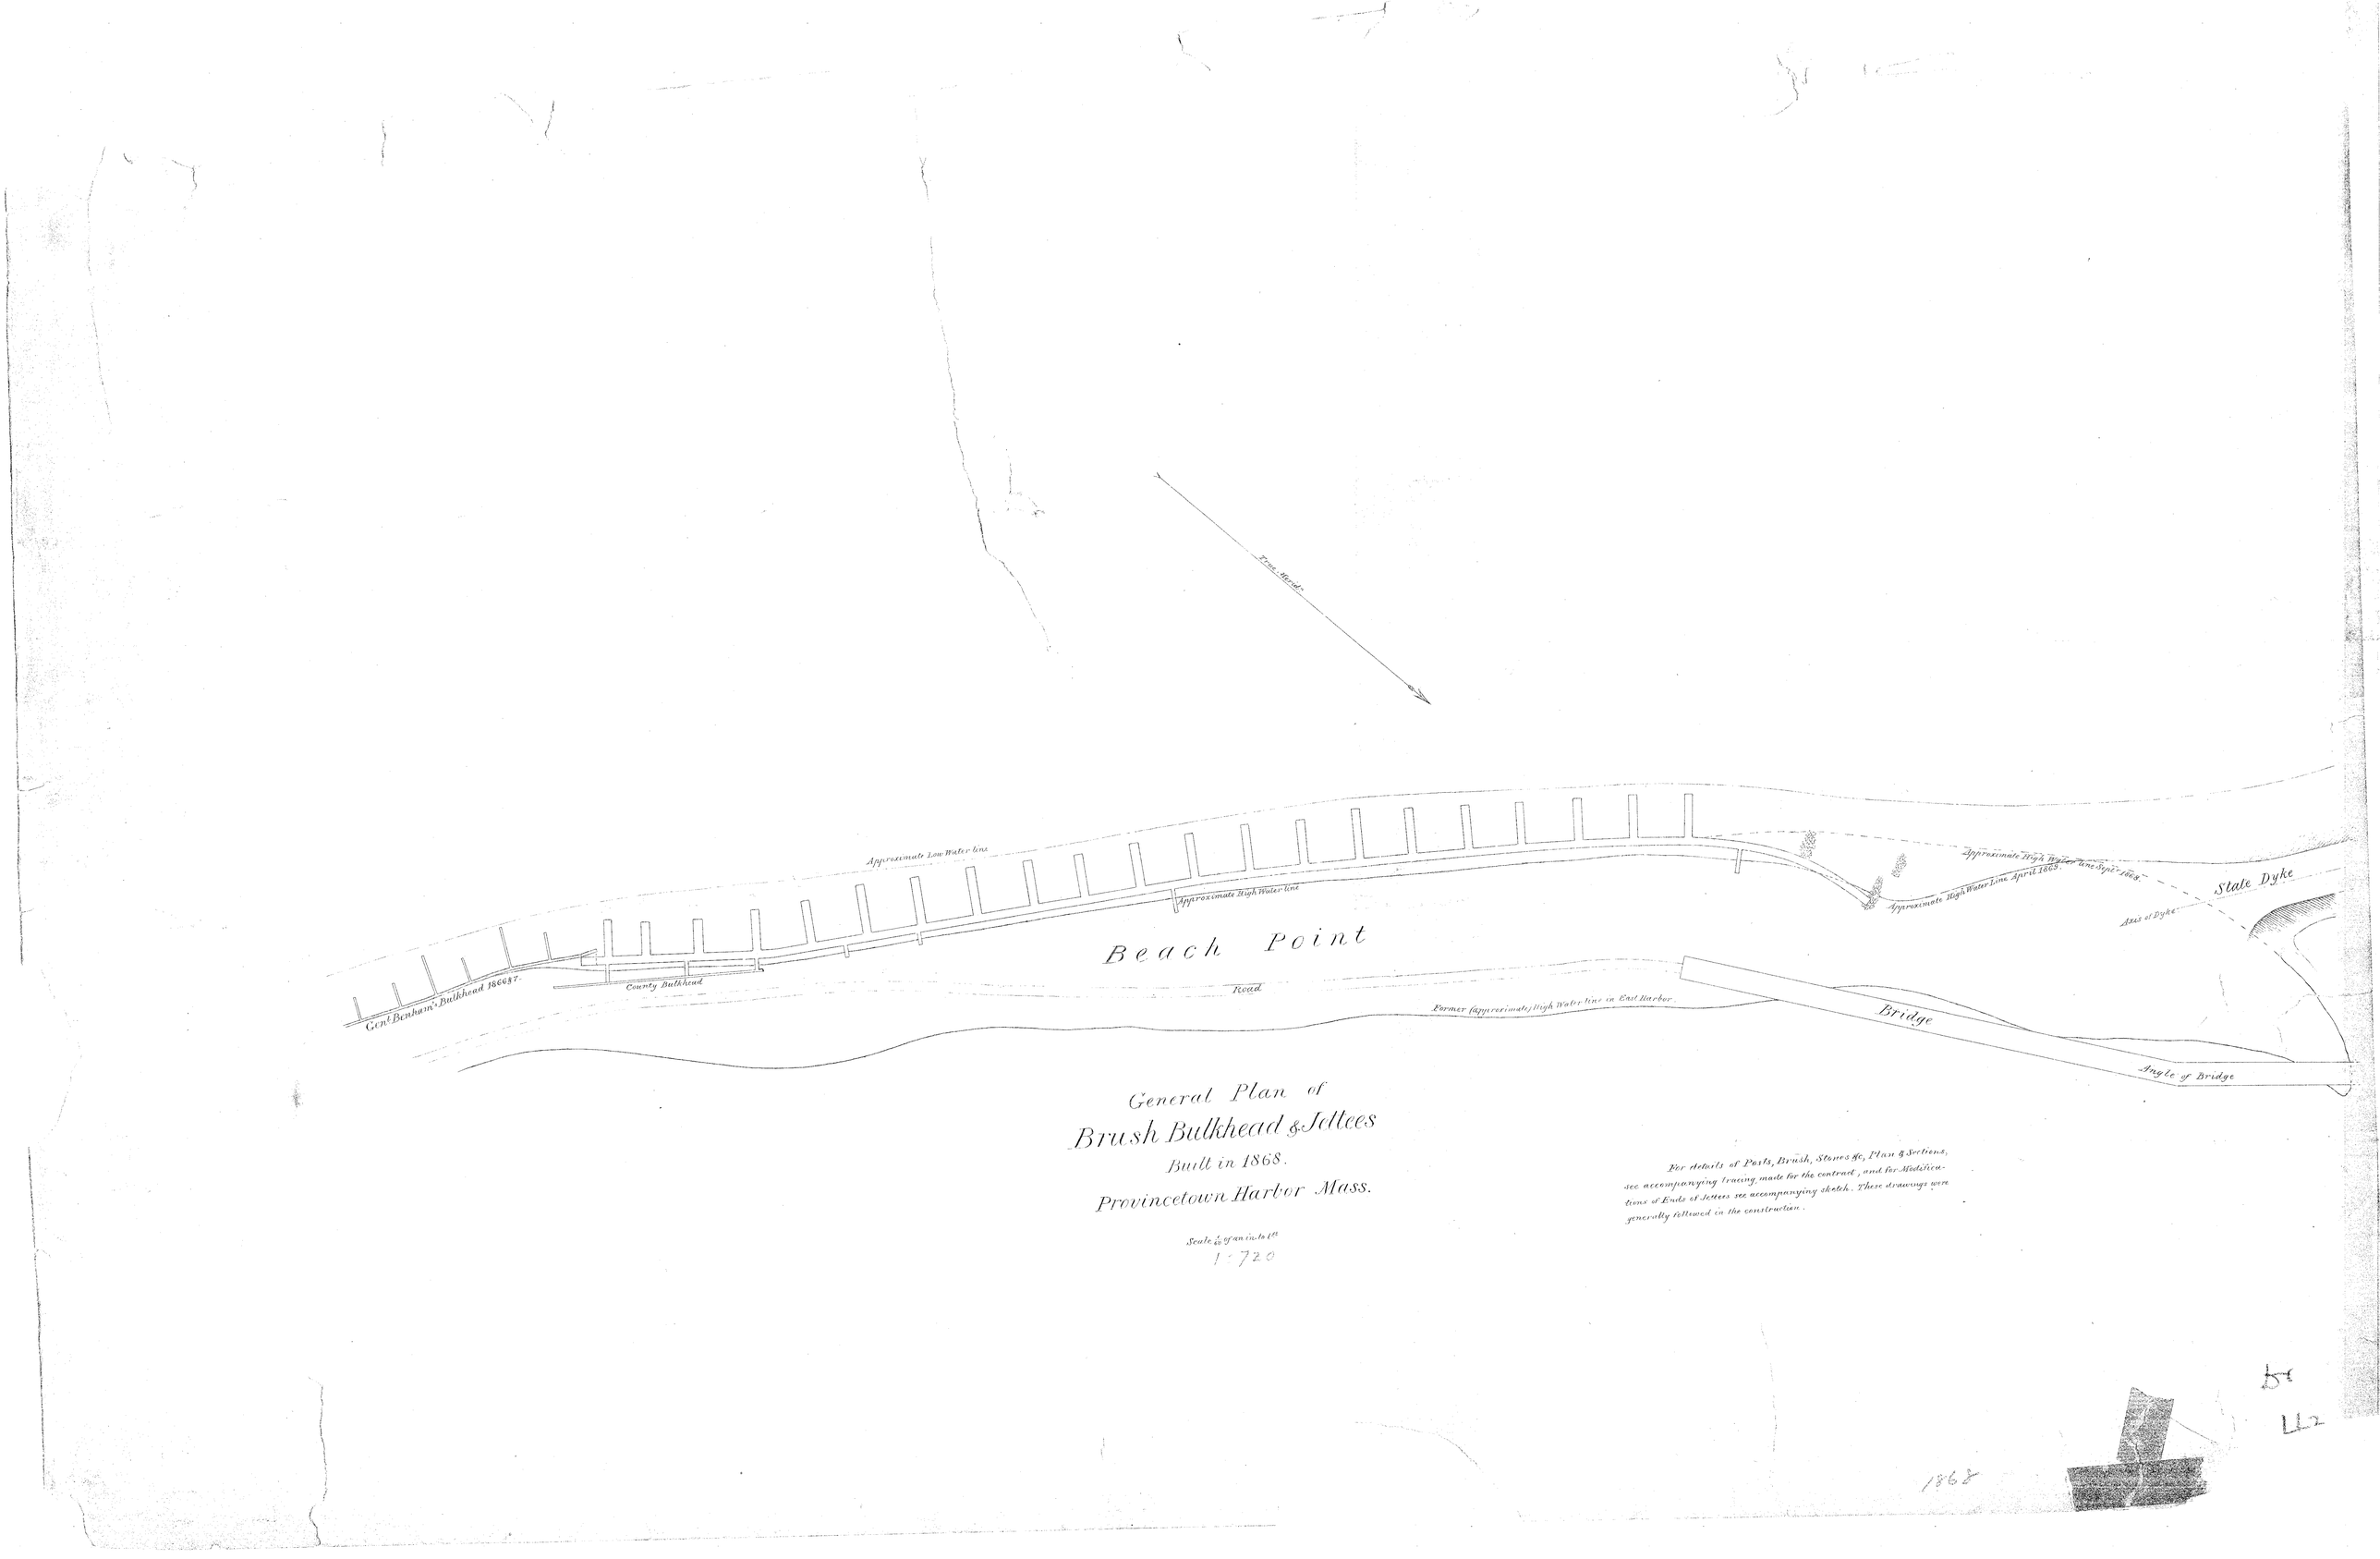

General Plan of
Brush Bulkhead & Jettees
Built in 1868.
Provincetown Harbor Mass.

Scale 1/40 of an in. to 1 ft.
1:720

For details of Posts, Brush, Stones &c, Plan & Sections, see accompanying tracing, made for the contract, and for Modifications of Ends of Jettees see accompanying sketch. These drawings were generally followed in the construction.