Profiles of Cove & Oblique Section — 1871 — 74 — 75

PROVINCETOWN HARBOR, MASS.

Sections of Outer Beach north of Salt Meadow.

Survey made under the direction of

BVT. BRIG. GENERAL GEO. THOM, LT. COL. OF ENGRS

by Sophus Haugensen, Assist. Engr.

1871 - 72 - 73 - 74. & 75.

Horizontal Scale 20 ft = 1 inch.

Vertical Scale 10 ft = 1 inch.

U.S. Engineer Office, Portland, Me. 1874.

Geo. Thom,
Lt. Col. of Engineers,
Bvt. Brig. Genl. U.S.A.

OBLIQUE SECTION

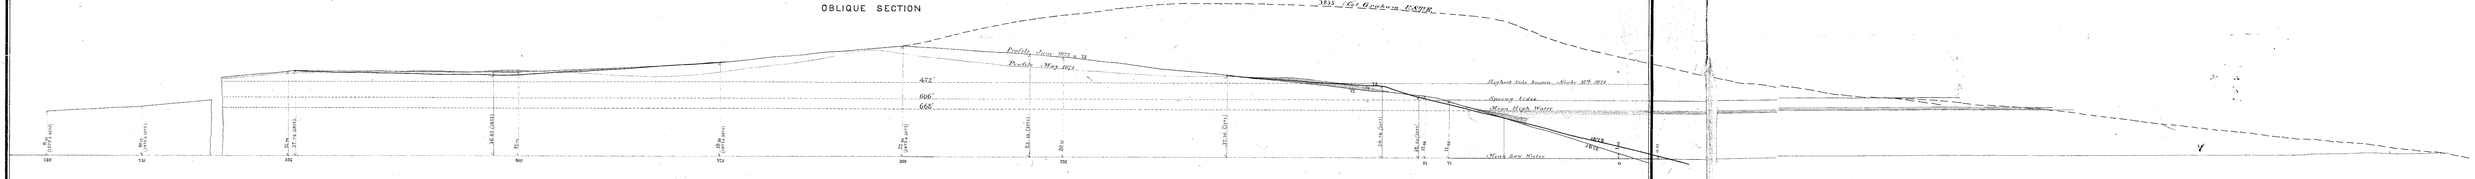

COVE SECTION

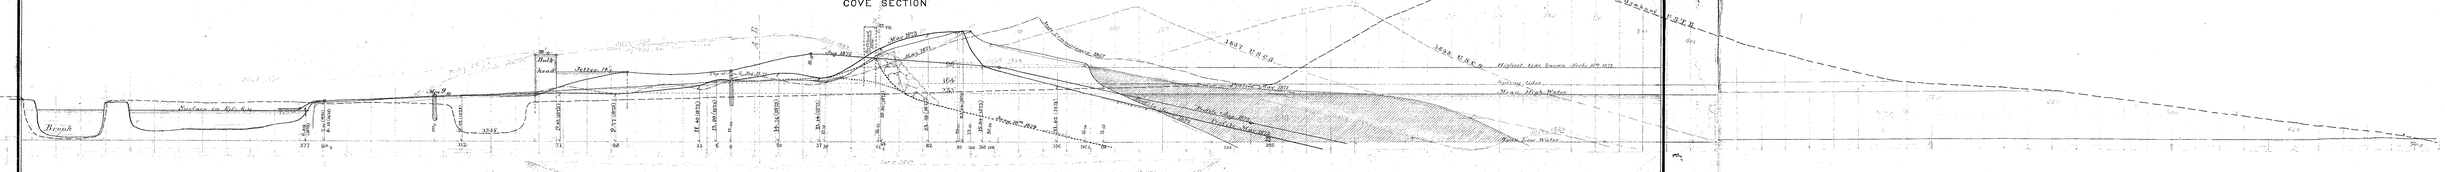

Drawer 1871

4