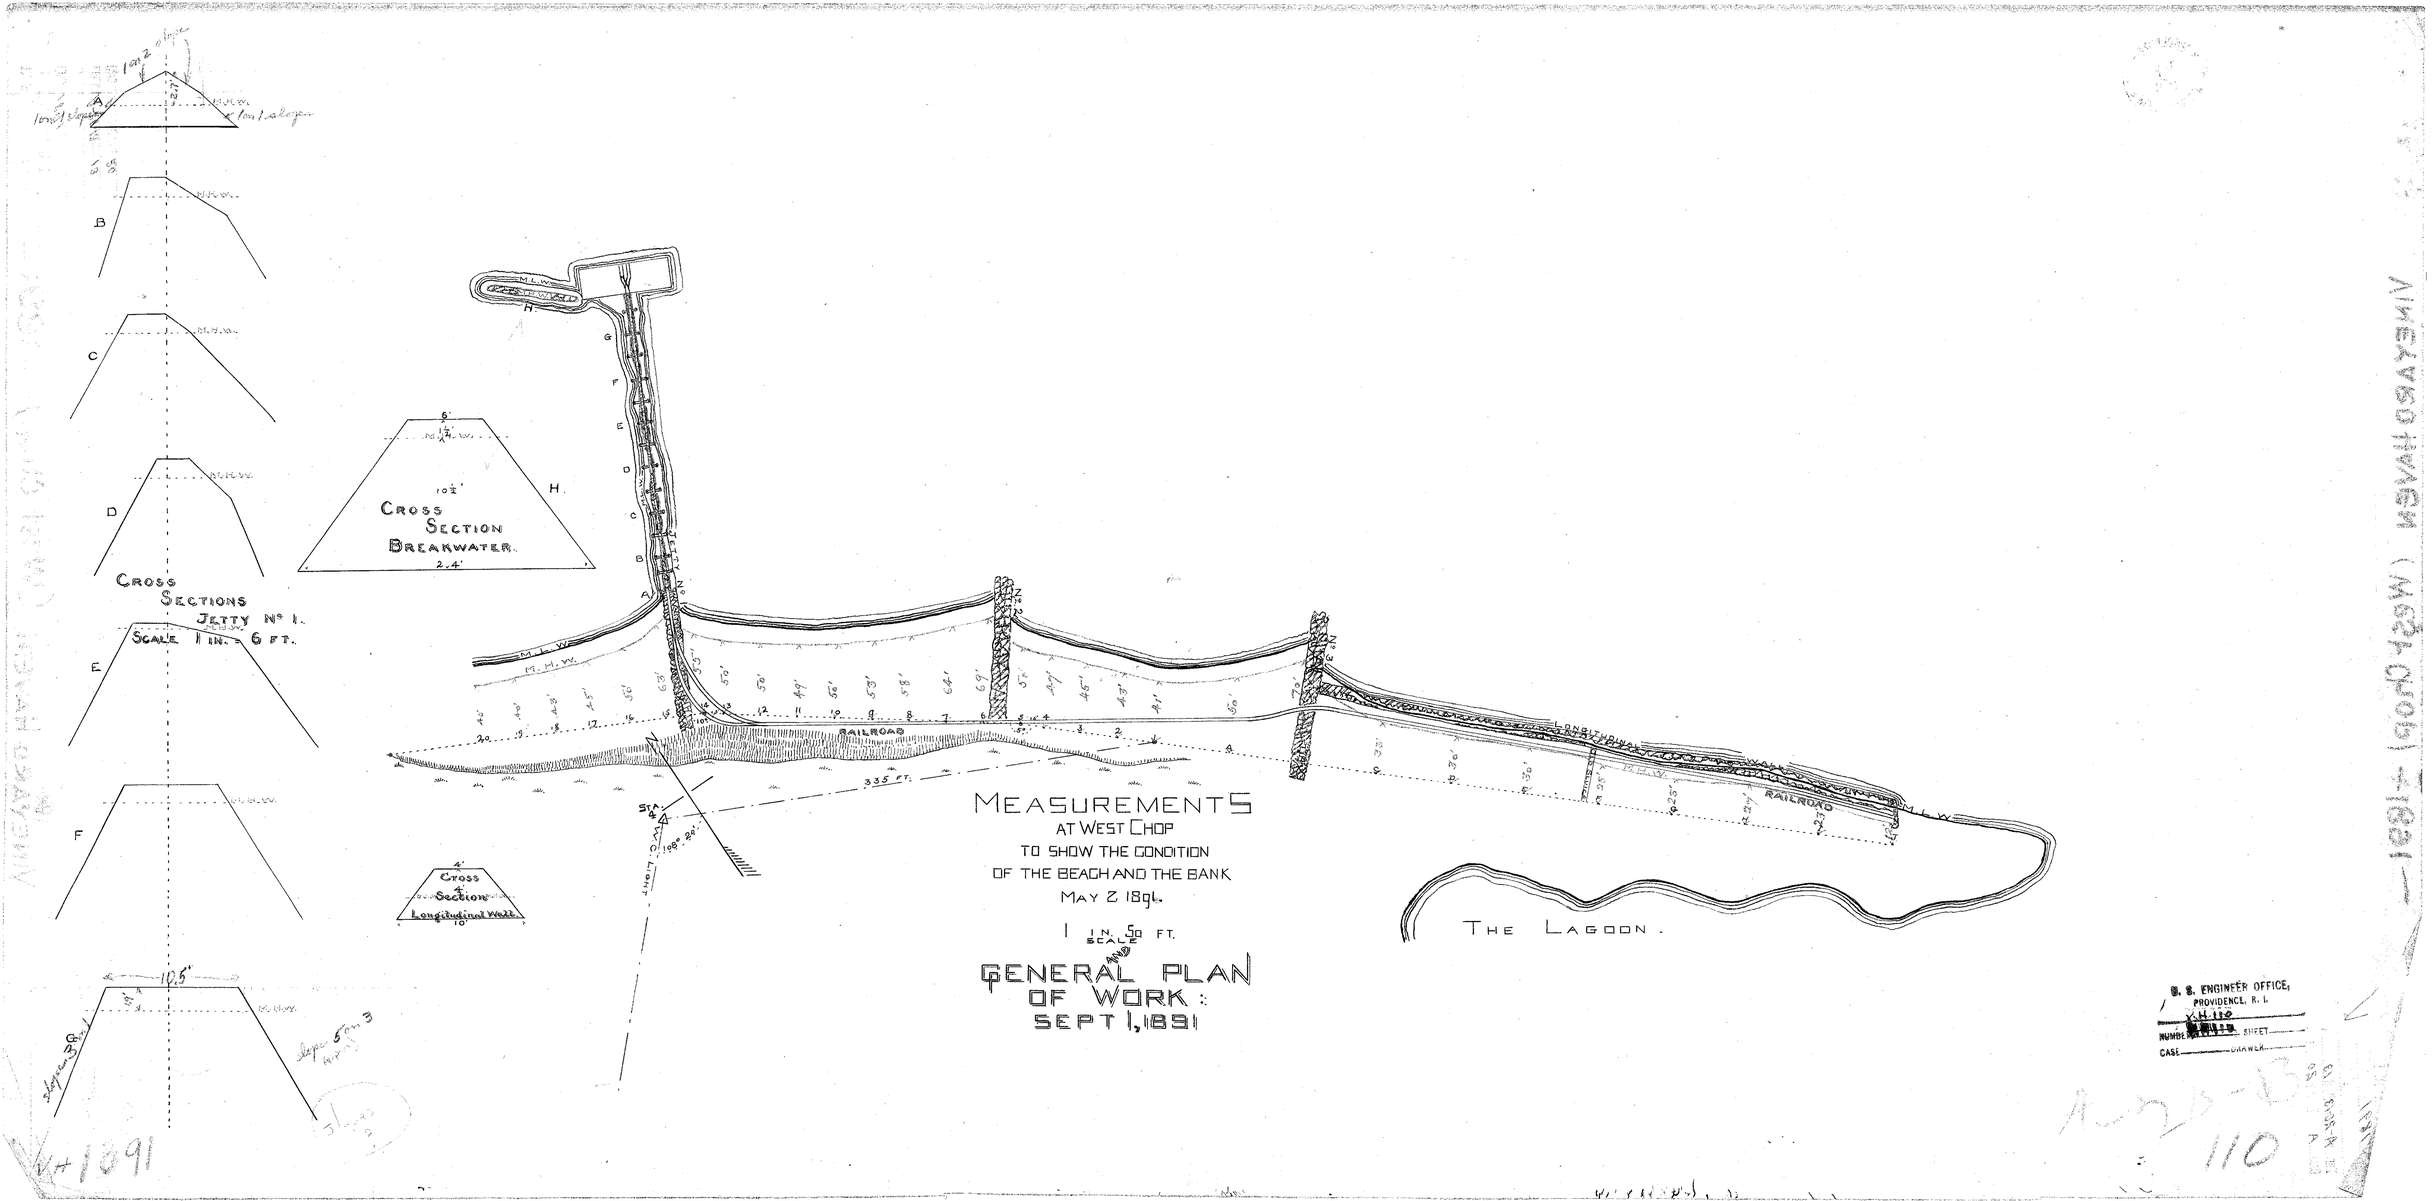

Cross Sections
Jetty No 1.
Scale 1 in. = 6 ft.
Cross Section Breakwater.
Cross Section Longitudinal Wall
Railroad
335 ft.
The Lagoon.
Measurements
at West Chop
to show the condition
of the beach and the bank
May 2 1891.
1 in. = 50 ft.
Scale
General Plan
of Work:
Sept 1, 1891
U. S. Engineer Office,
Providence, R. I.
Number
Sheet
Case
Drawer
110