...D SOUTH WHARVES, WOODS HOLL MASS.

Drawings to accompany specifications of contract with WM. H. MOLTHROP & CO.

DATED SEPT. 27 1886

SCALE

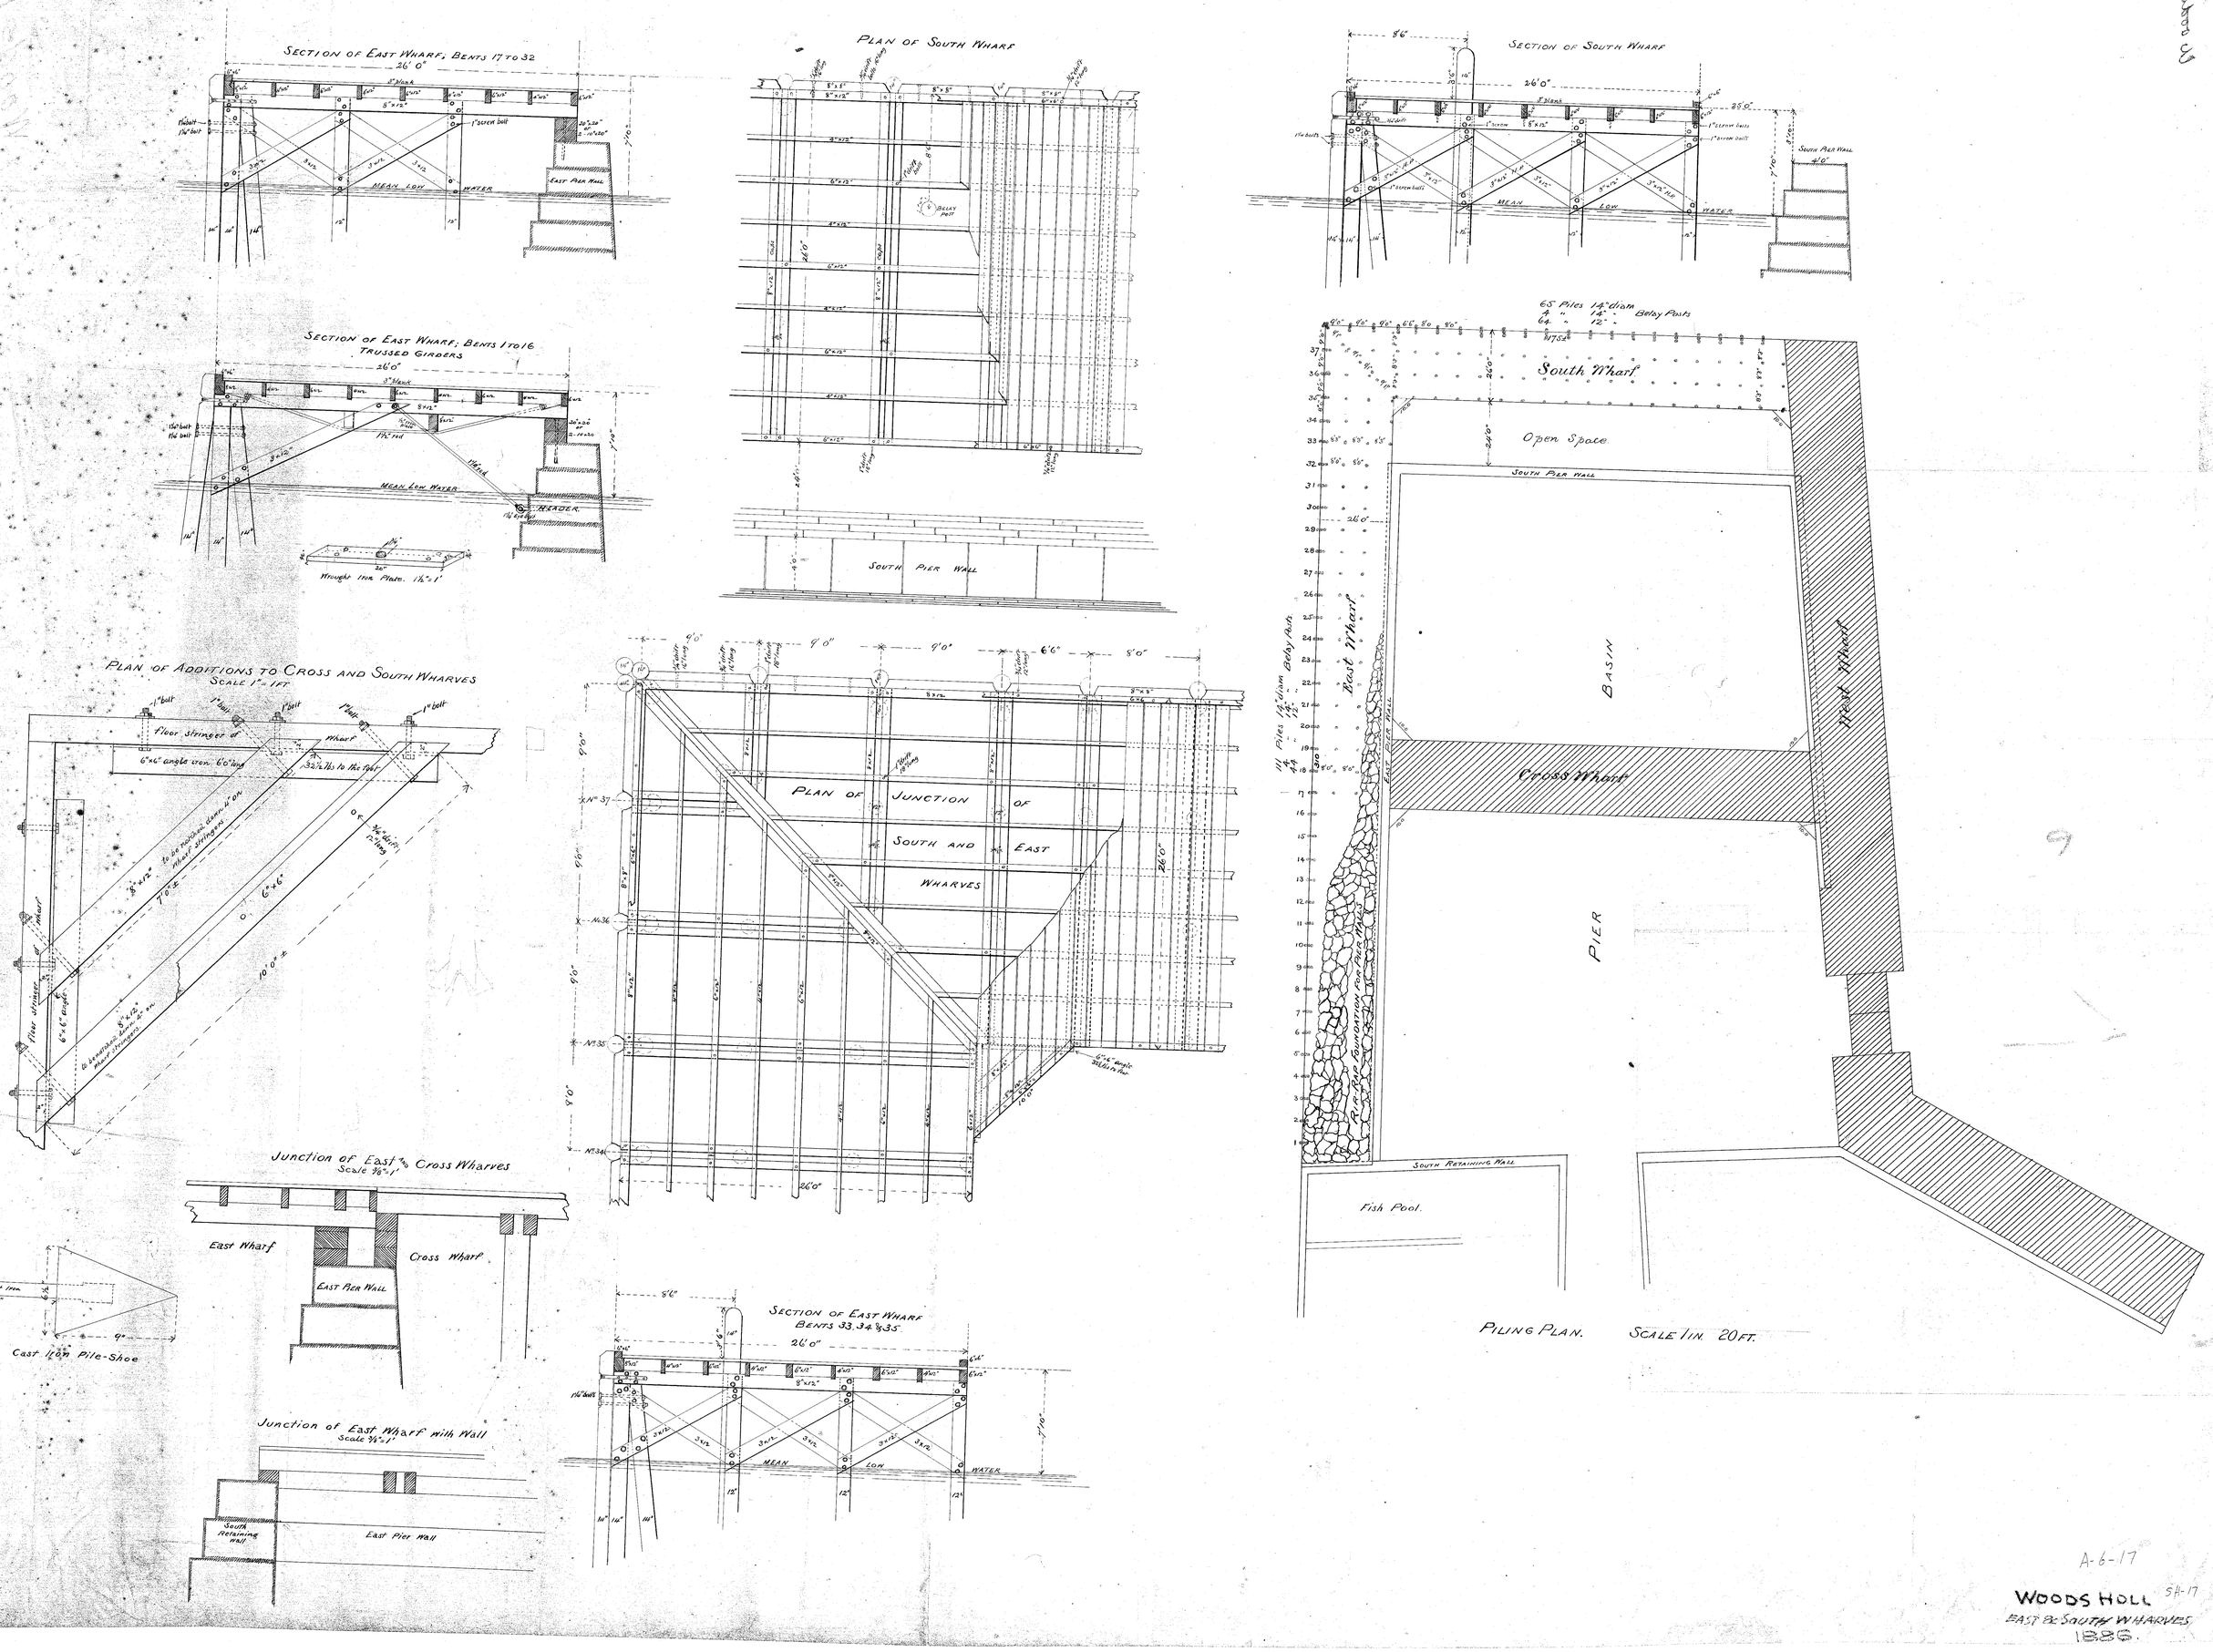

A-6-17

WOODS HOLL SH-17

EAST & SOUTH WHARVES

1886.