NANTUCKET HARBOR, MASS.

PROFILE of JETTIES

Surveyed Aug 8 to 19, 1914 by G. W. Hayden, Surveyor.

Horizontal Scale 1" = 200'   Vertical Scale 1" = 5'

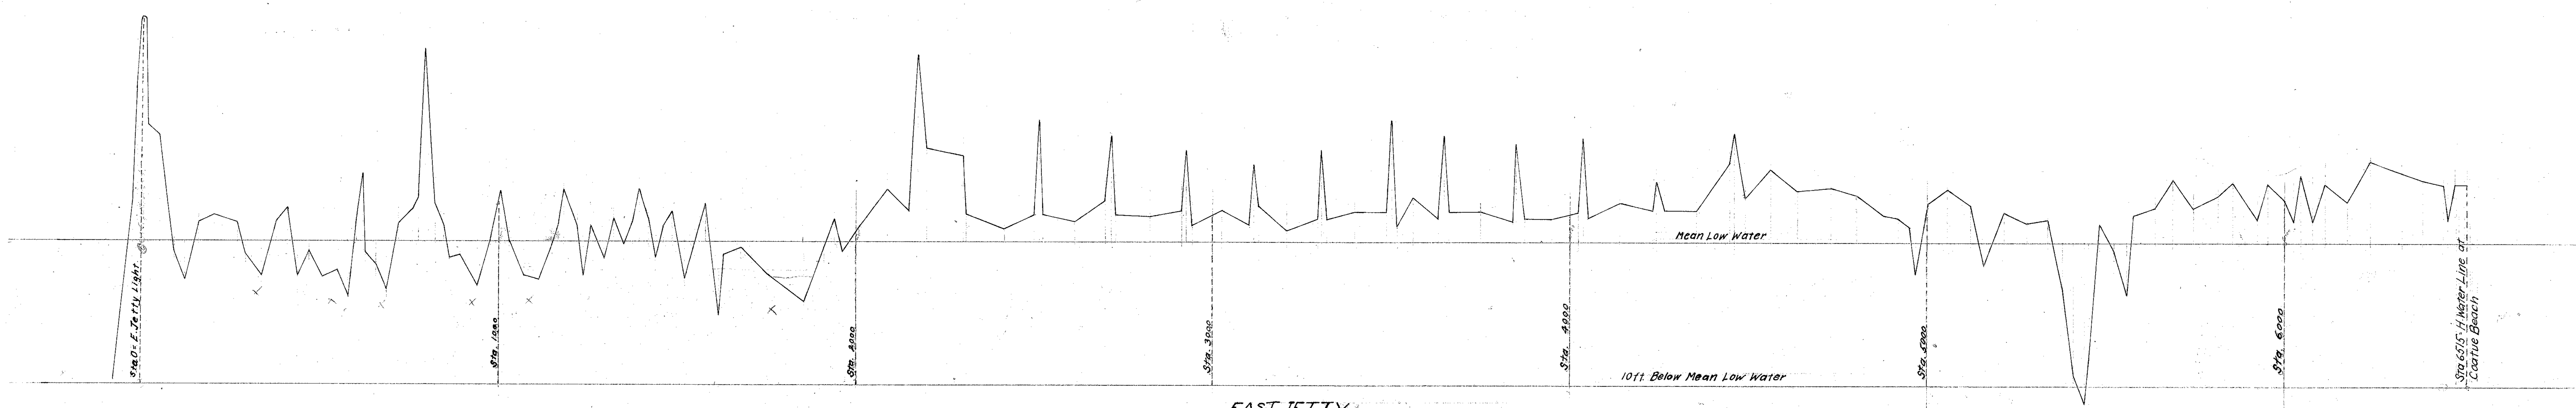

EAST JETTY

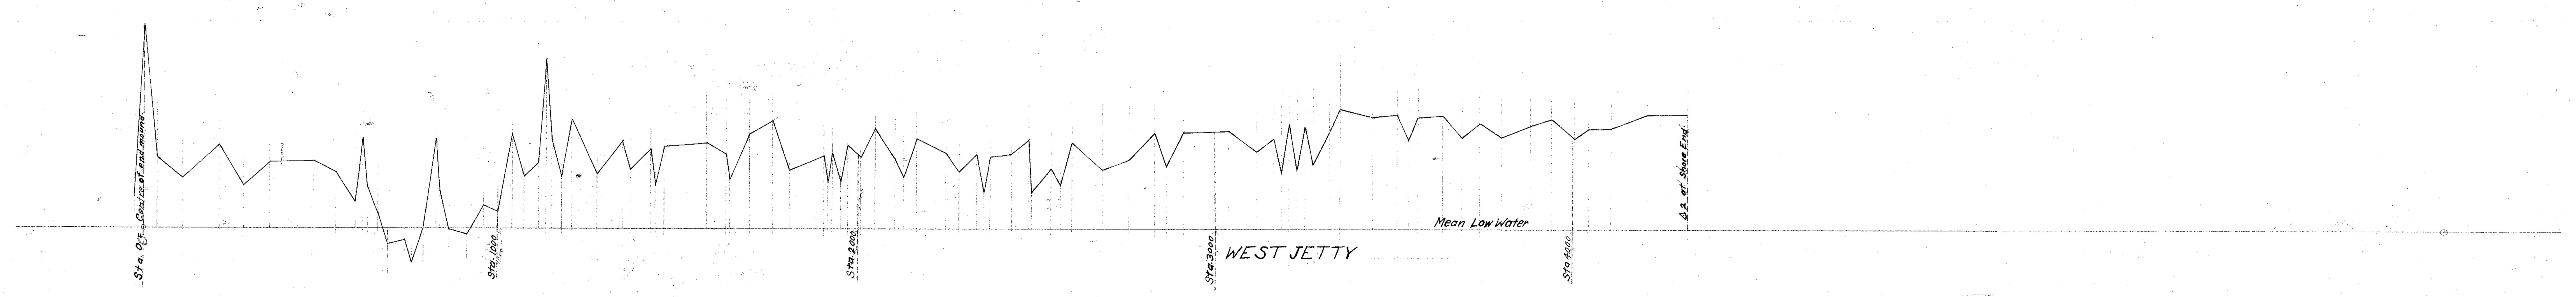

WEST JETTY

U. S. ENGINEER OFFICE
NEWPORT, R. I.
MAR 27 1915

1914

2/15
U.S. ENG'R. OFFICE,
Nant. 2/15
NEWPORT, R. I.