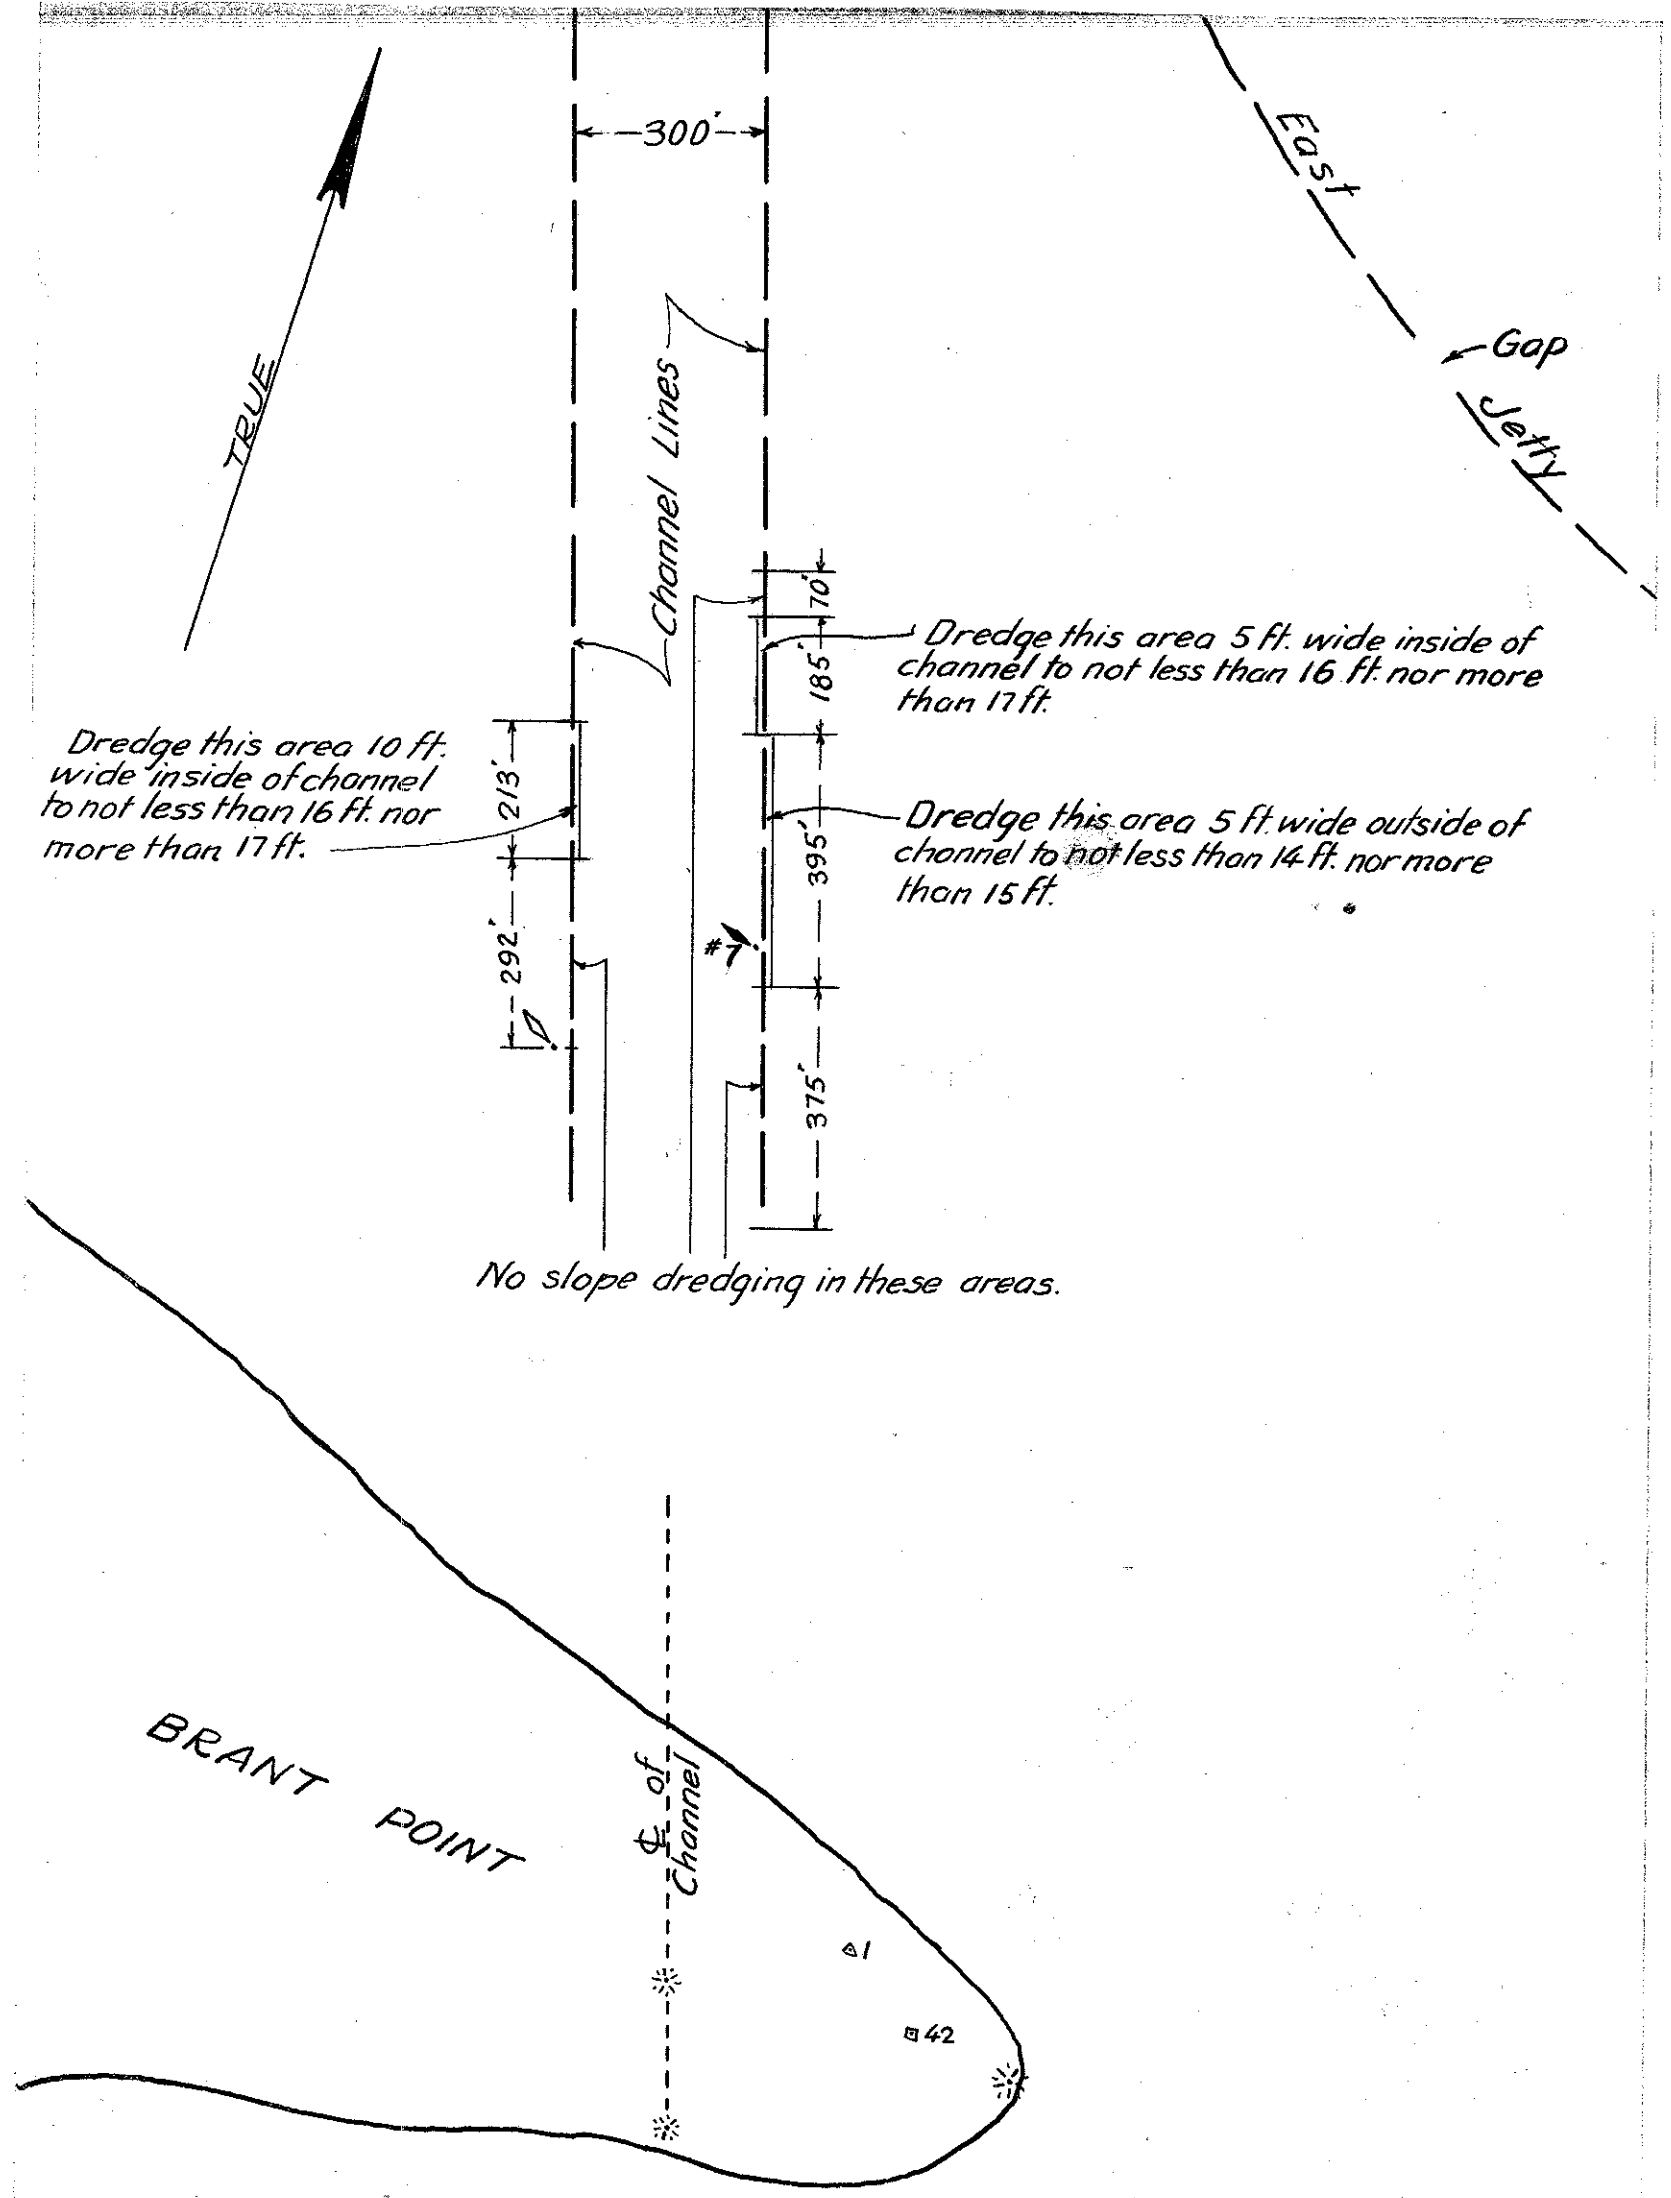

U. S. ENGINEER OFFICE, PROVIDENCE, R. I.
NUMBER N1165 SHEET
CASE DRAWER

Depths are referred to M.L.W.

SLOPE SHEET

NANTUCKET HARBOR, MASS.

Contract with the Gerrish Dredging Co. dated July 25, 1924

SCALE 1:3600

200 0 200 400 600 800 Ft.