


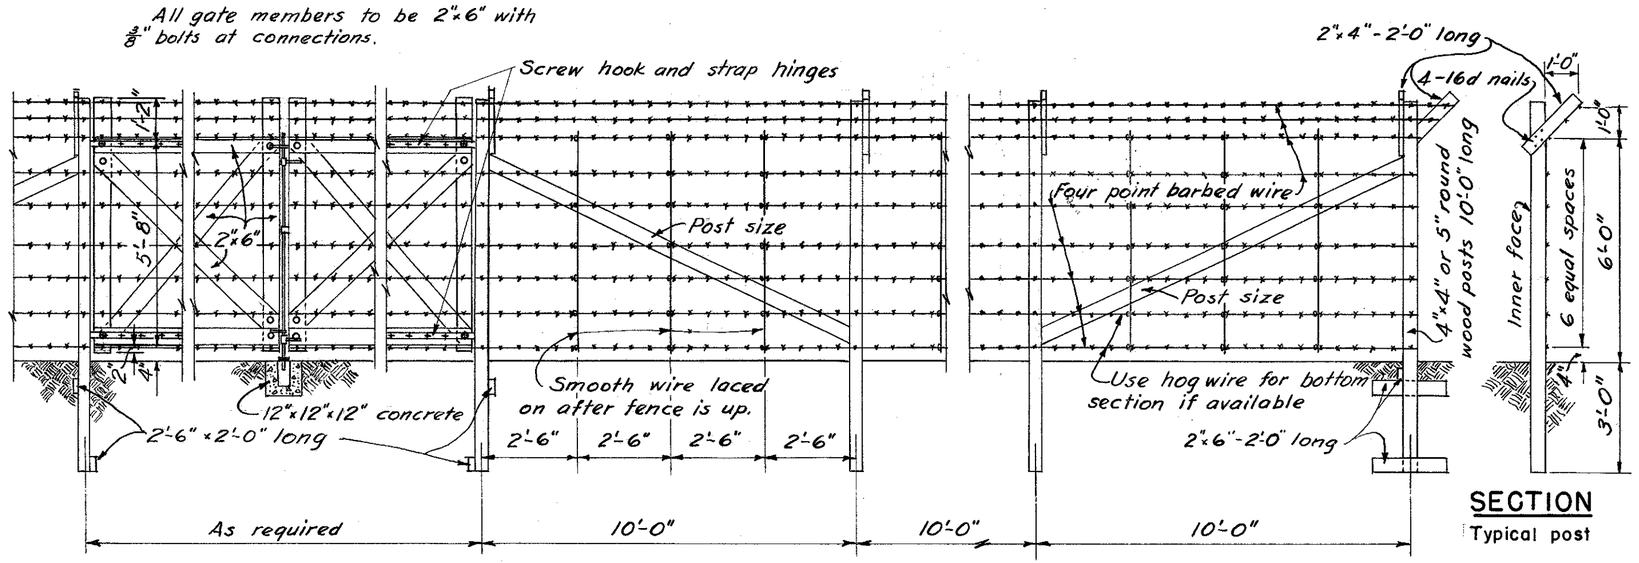


**SECTION**
Typical post

# TYPE "A" FENCE

NOT TO SCALE

| | | |
|---|---|---|
| QUARTERMASTER DEPOT<br>SPRINGFIELD, MASS.<br>TYPE "A" FENCE | | |
| IN 1 SHEET | OCT. 1942 | SHEET NO. 1 |
| U.S. ENGINEER OFFICE, | | PROV., R.I. |
| SUBMITTED | APPR. RECOMD. | APPROVED |
| SR. ENGR. | PRIN. ENGR. | DIST. ENGR. |
| PREPARED BY R. E. LEE AREA ENGR. | DRAWN TRACED B.S. CHECKED | FILE NO. OB-4-1331 |